

Do not scale off this drawing. All discrepancies to be reported to Portakabin Limited.

© Portakabin Limited 2000
This drawing is the property of Portakabin Limited, it must not be copied or reproduced or divulged to anyone without written permission.


Rev. Date By

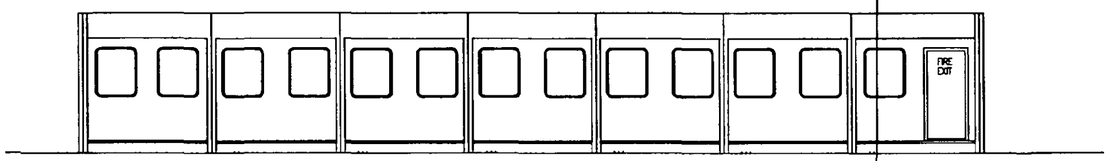


Elevation C

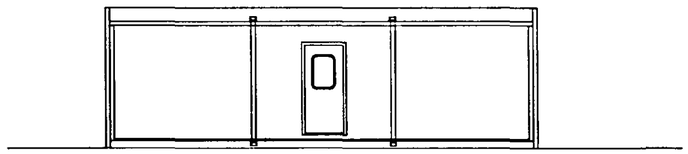


Elevation D

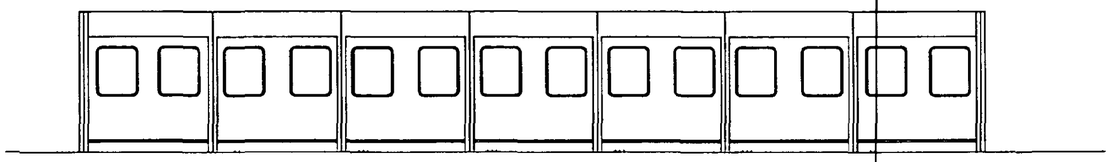

Elevation A

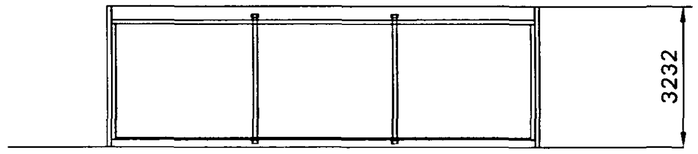

Elevation B

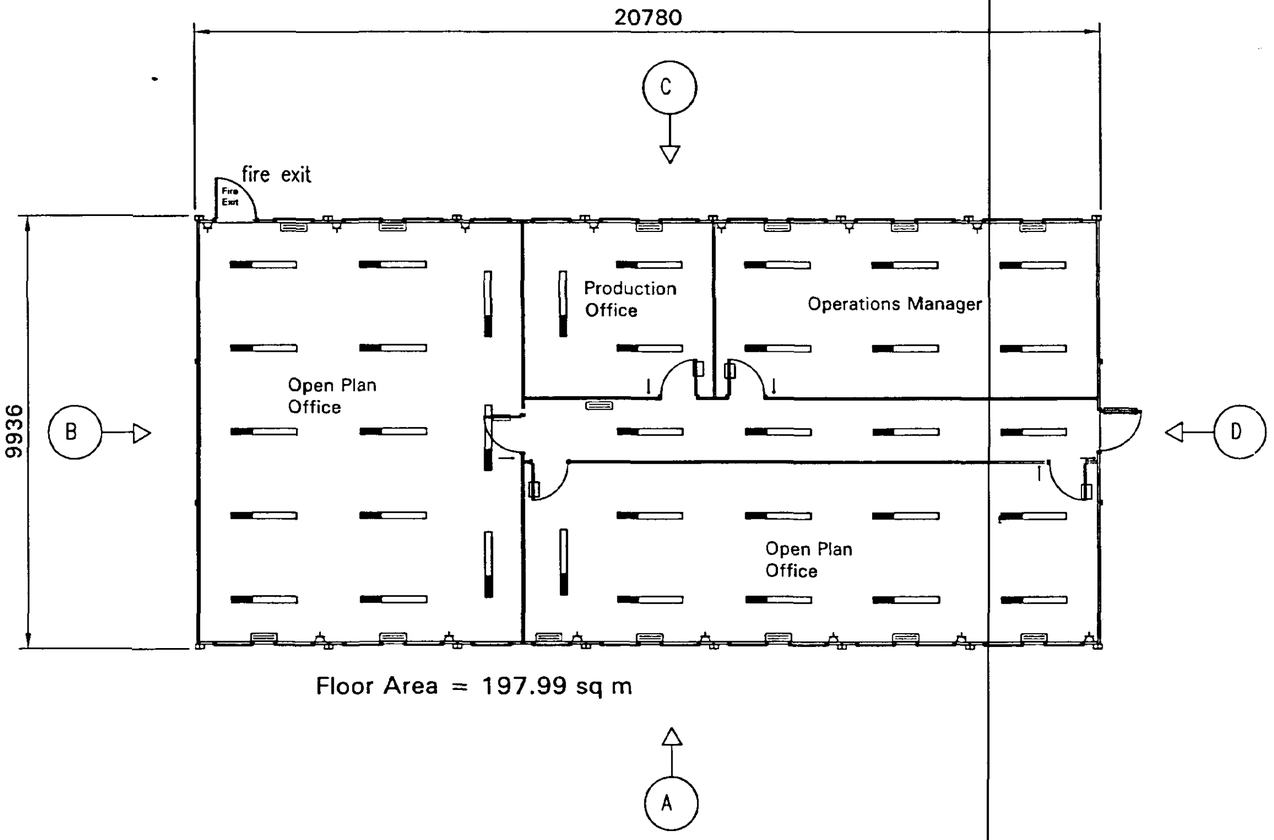

Floor Area = 197.99 sq m

EXTERNAL COLOUR SCHEME

Walls	– Silk Grey	nearest BS ref 10 A 05
Vertical wall trim	– Silk Grey	nearest BS ref 10 A 05
Bottom wall trims	– White	nearest BS ref 00 E 55
Long wall fascias (covering wall)	– Silk Grey	nearest BS ref 10 A 05
Long wall fascia (covering beam)	– White	nearest BS ref 00 E 55
Short wall composite fascia	– Slate Grey	nearest BS ref 18 B 25
Roof	– White	nearest BS ref 00 E 55
External skirt	– Silk Grey	nearest BS ref 10 A 05
Columns, external corners	– Slate Grey	BS 4800 18 B 25
Columns, intermediate	– Grey	BS 4800 00 A 05
Windows	– Blue Grey	BS 4800 18 B 29
Doors:		
Insulated door	– Slate grey	nearest BS ref 18 B 25

97/00

DETERMINED PLAN

Duplex® Building System

Portakabin Limited Huntington York YO32 9PT
Telephone 01904 611655 Fax 01904 611644

Project: Operations Office

Client: The Fresh Snack Company

Title: Proposed plan and full elevations for 7 x Duplex 032 modules

Date: 24.08.00


Drawn: AJM

Scale: 1 : 100 @ A2

Drg. No.: HD/2133/04

Rev.

NO DIMENSIONS TO BE SCALED FROM THIS DRAWING. ALL DIMENSIONS TO BE CHECKED ON SITE. ANY DISCREPANCIES WITH THE DRAWINGS TO BE REPORTED AND CLARIFIED PRIOR TO COMMENCING WORKS ON SITE. IF IN DOUBT – ASK.
THIS DRAWING IS COPYRIGHT.

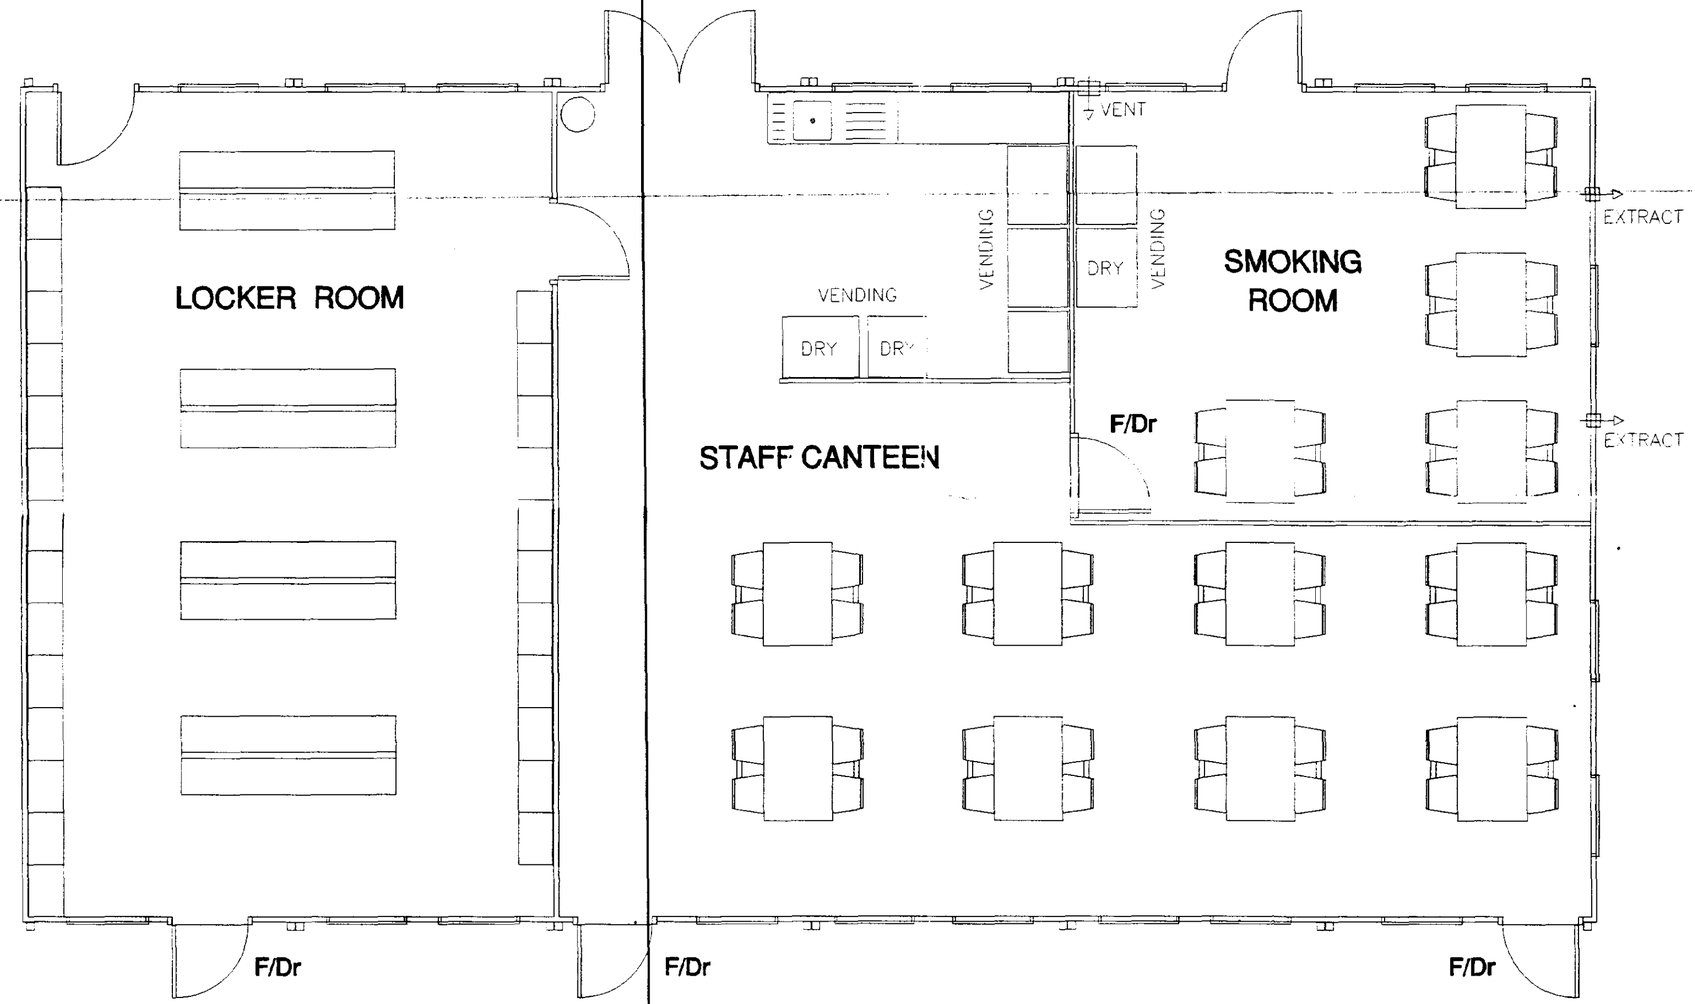

SOUTH HOLLAND DC
HOUSING & PLANNING
08 AUG 2000
Ref: 0977/00

DETERMINED
PLAN

CORPORATE ARCHITECTURE Ltd

CLIENT
Geest UK
The Fresh Snack Company
Gosberton Food Park
Quadring Road
Gosberton. Lincs

TITLE
Temporary Planning Permission
Project No 1741.GUK.00

Portakabin Layout

DATE 06.08.00
SCALE 1:50
DRAWING NO. 1741.GUK.00.002
ISSUE NO.

CORPORATE ARCHITECTURE LIMITED
CHARTERED ARCHITECTS
35 Leicester Road Blaby Leicester LE8 4GR
Tel: 0116 278 9257 Fax: 0116 278 9259

THIS DRAWING HAS BEEN CREATED IN AutoCAD – IF IN DOUBT ASK

NO DIMENSIONS TO BE SCALED FROM THIS DRAWING. ALL DIMENSIONS TO BE CHECKED ON SITE. ANY DISCREPANCIES WITH THE DRAWINGS TO BE REPORTED AND CLARIFIED PRIOR TO COMMENCING WORKS ON SITE. IF IN DOUBT – ASK. THIS DRAWING IS COPYRIGHT.

2343

5942

1213

653

Delma

Holme

Cornerways

Holmlea

1&2

Pond

QUADRING ROAD

Stones

Track

Drain

Water

PORTACABIN LOCATION

BM 4.05m

Bridge View

Coll Drain

Slope

3.6m

Park View

LILA DRIVE

BM 4.14m

LB

3.7m

Pp Ho

Nc

SOUTH HOLLAND DC
HOUSING & PLANNING
08 AUG 2000
Ref: 0977/00

DETERMINED
PLAN

CORPORATE ARCHITECTURE Ltd

CLIENT

Geest UK
The Fresh Snack Company
Gosberton Food Park
Quadring Road
Gosberton. Lincs

TITLE

Temporary Planning Permission
Project No 1741.GUK.00

Location Plan

DATE: 28.07.00
SCALE: 1:1250
DRAWING NO.: 1741.GUK.00.001
ISSUE NO.:

CORPORATE ARCHITECTURE LIMITED
CHARTERED ARCHITECTS
35 Leicester Road, Blaby, Leicester LE8 4GR
Tel: 0116 278 9257 Fax: 0116 278 9259

THIS DRAWING HAS BEEN CREATED IN AutoCAD – IF IN DOUBT ASK.