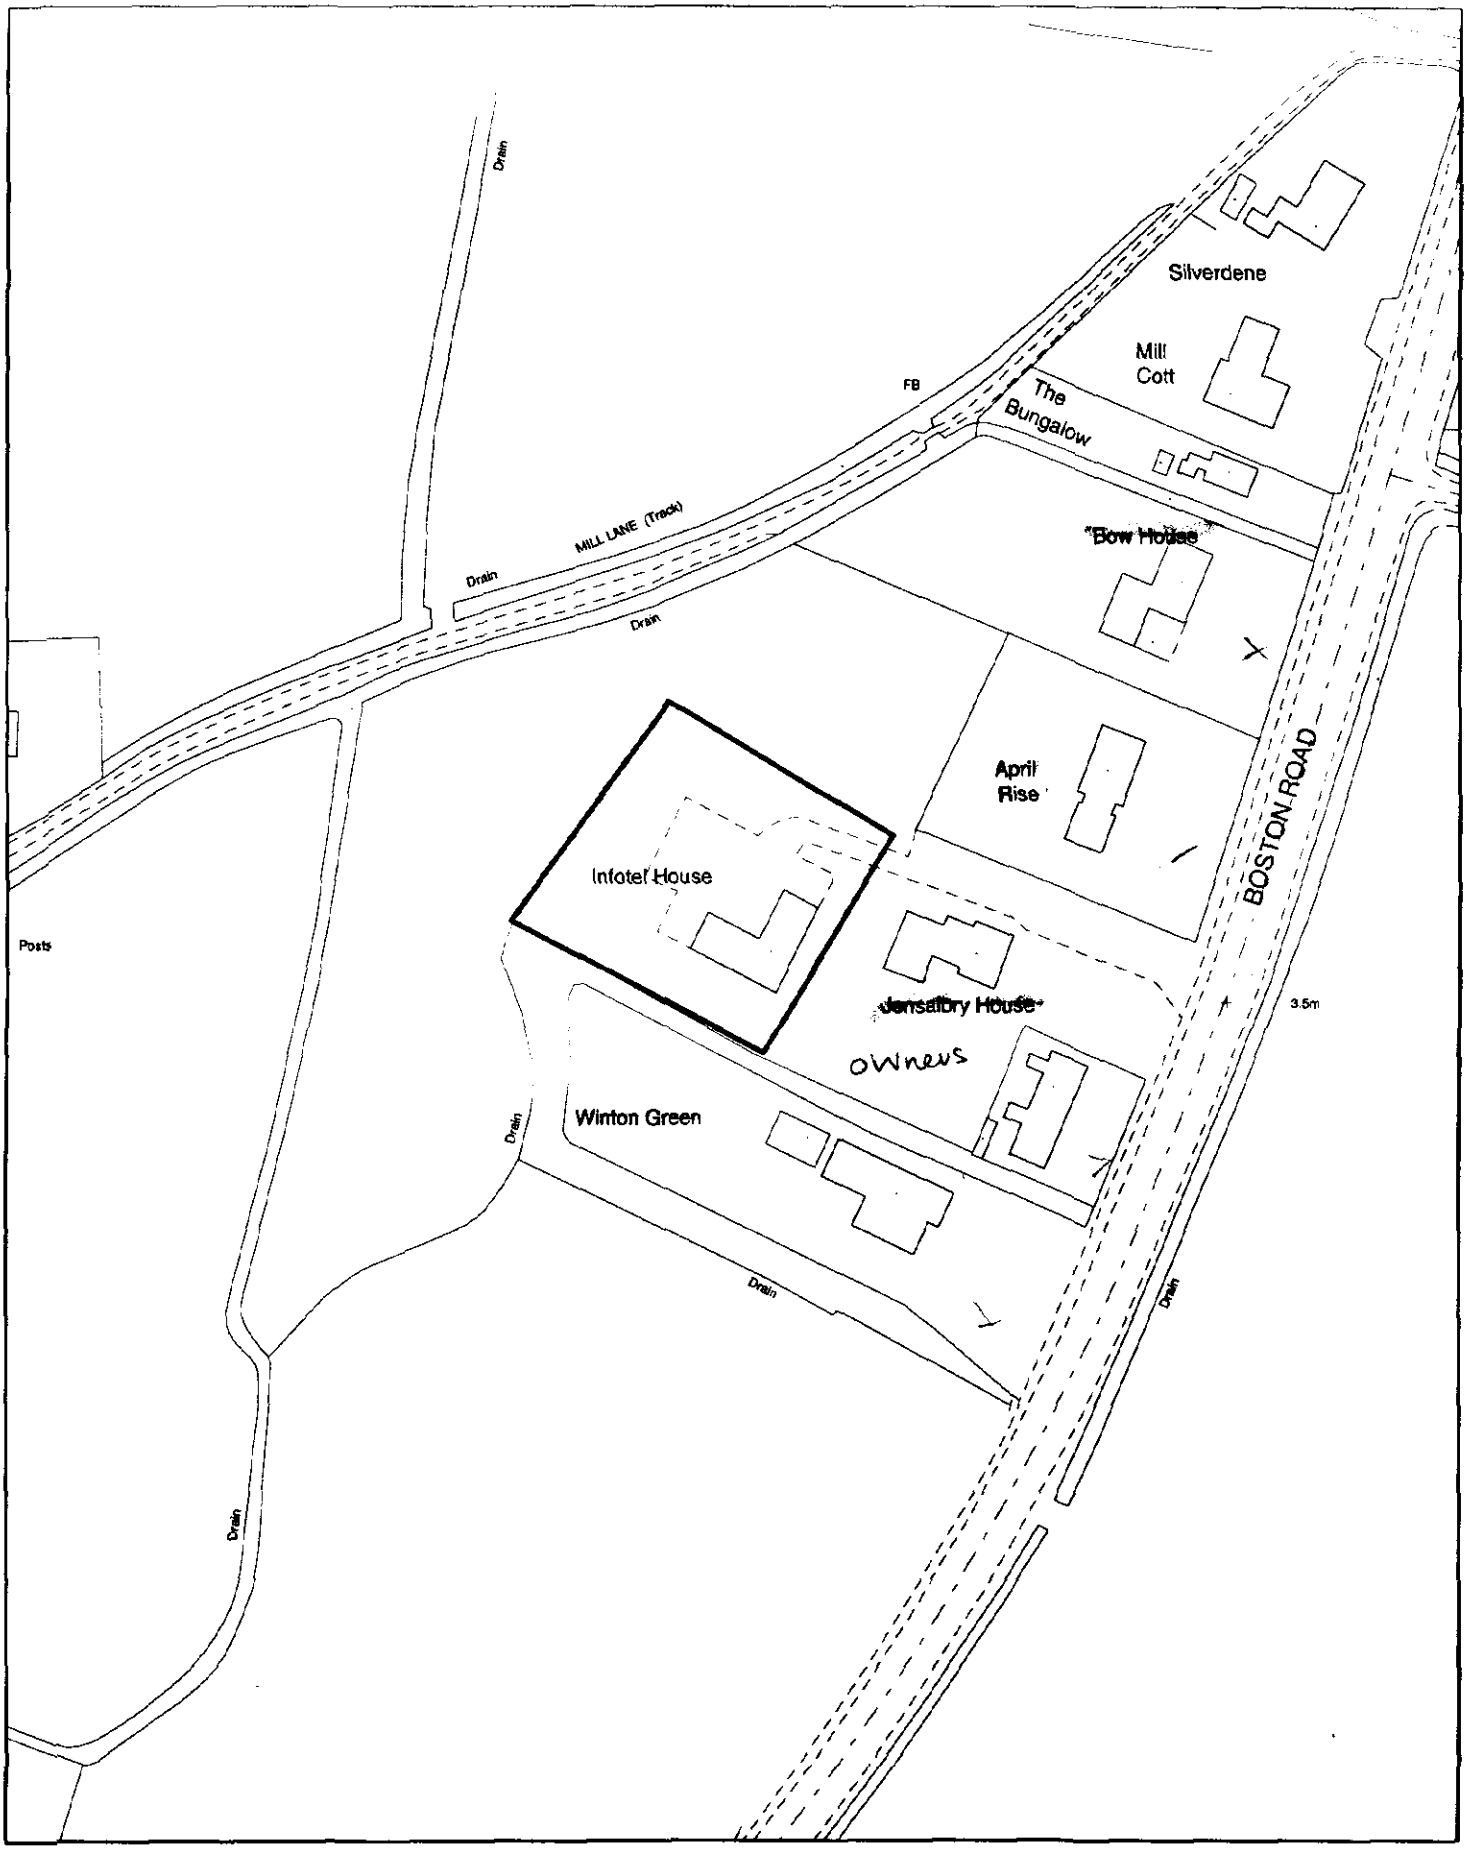


SOUTH HOLLAND DISTRICT COUNCIL

Planning Application Location Plan
Ward Member Notification

H08/0979/00

FILE COPY


Scale: 1:1250

Housing and Planning Services Department

Council Offices, Priory Road, Spalding, Lincolnshire
PE11 2XE

PLEASE DO NOT COPY THIS PLAN
This map is reproduced from Ordnance Survey material with permission of Ordnance Survey on behalf of Her Majesty's Stationery Office (c) Crown copyright. Unauthorised reproduction infringes Crown copyright and may lead to prosecution or civil proceedings. South Holland District Council LA079413 2000

N

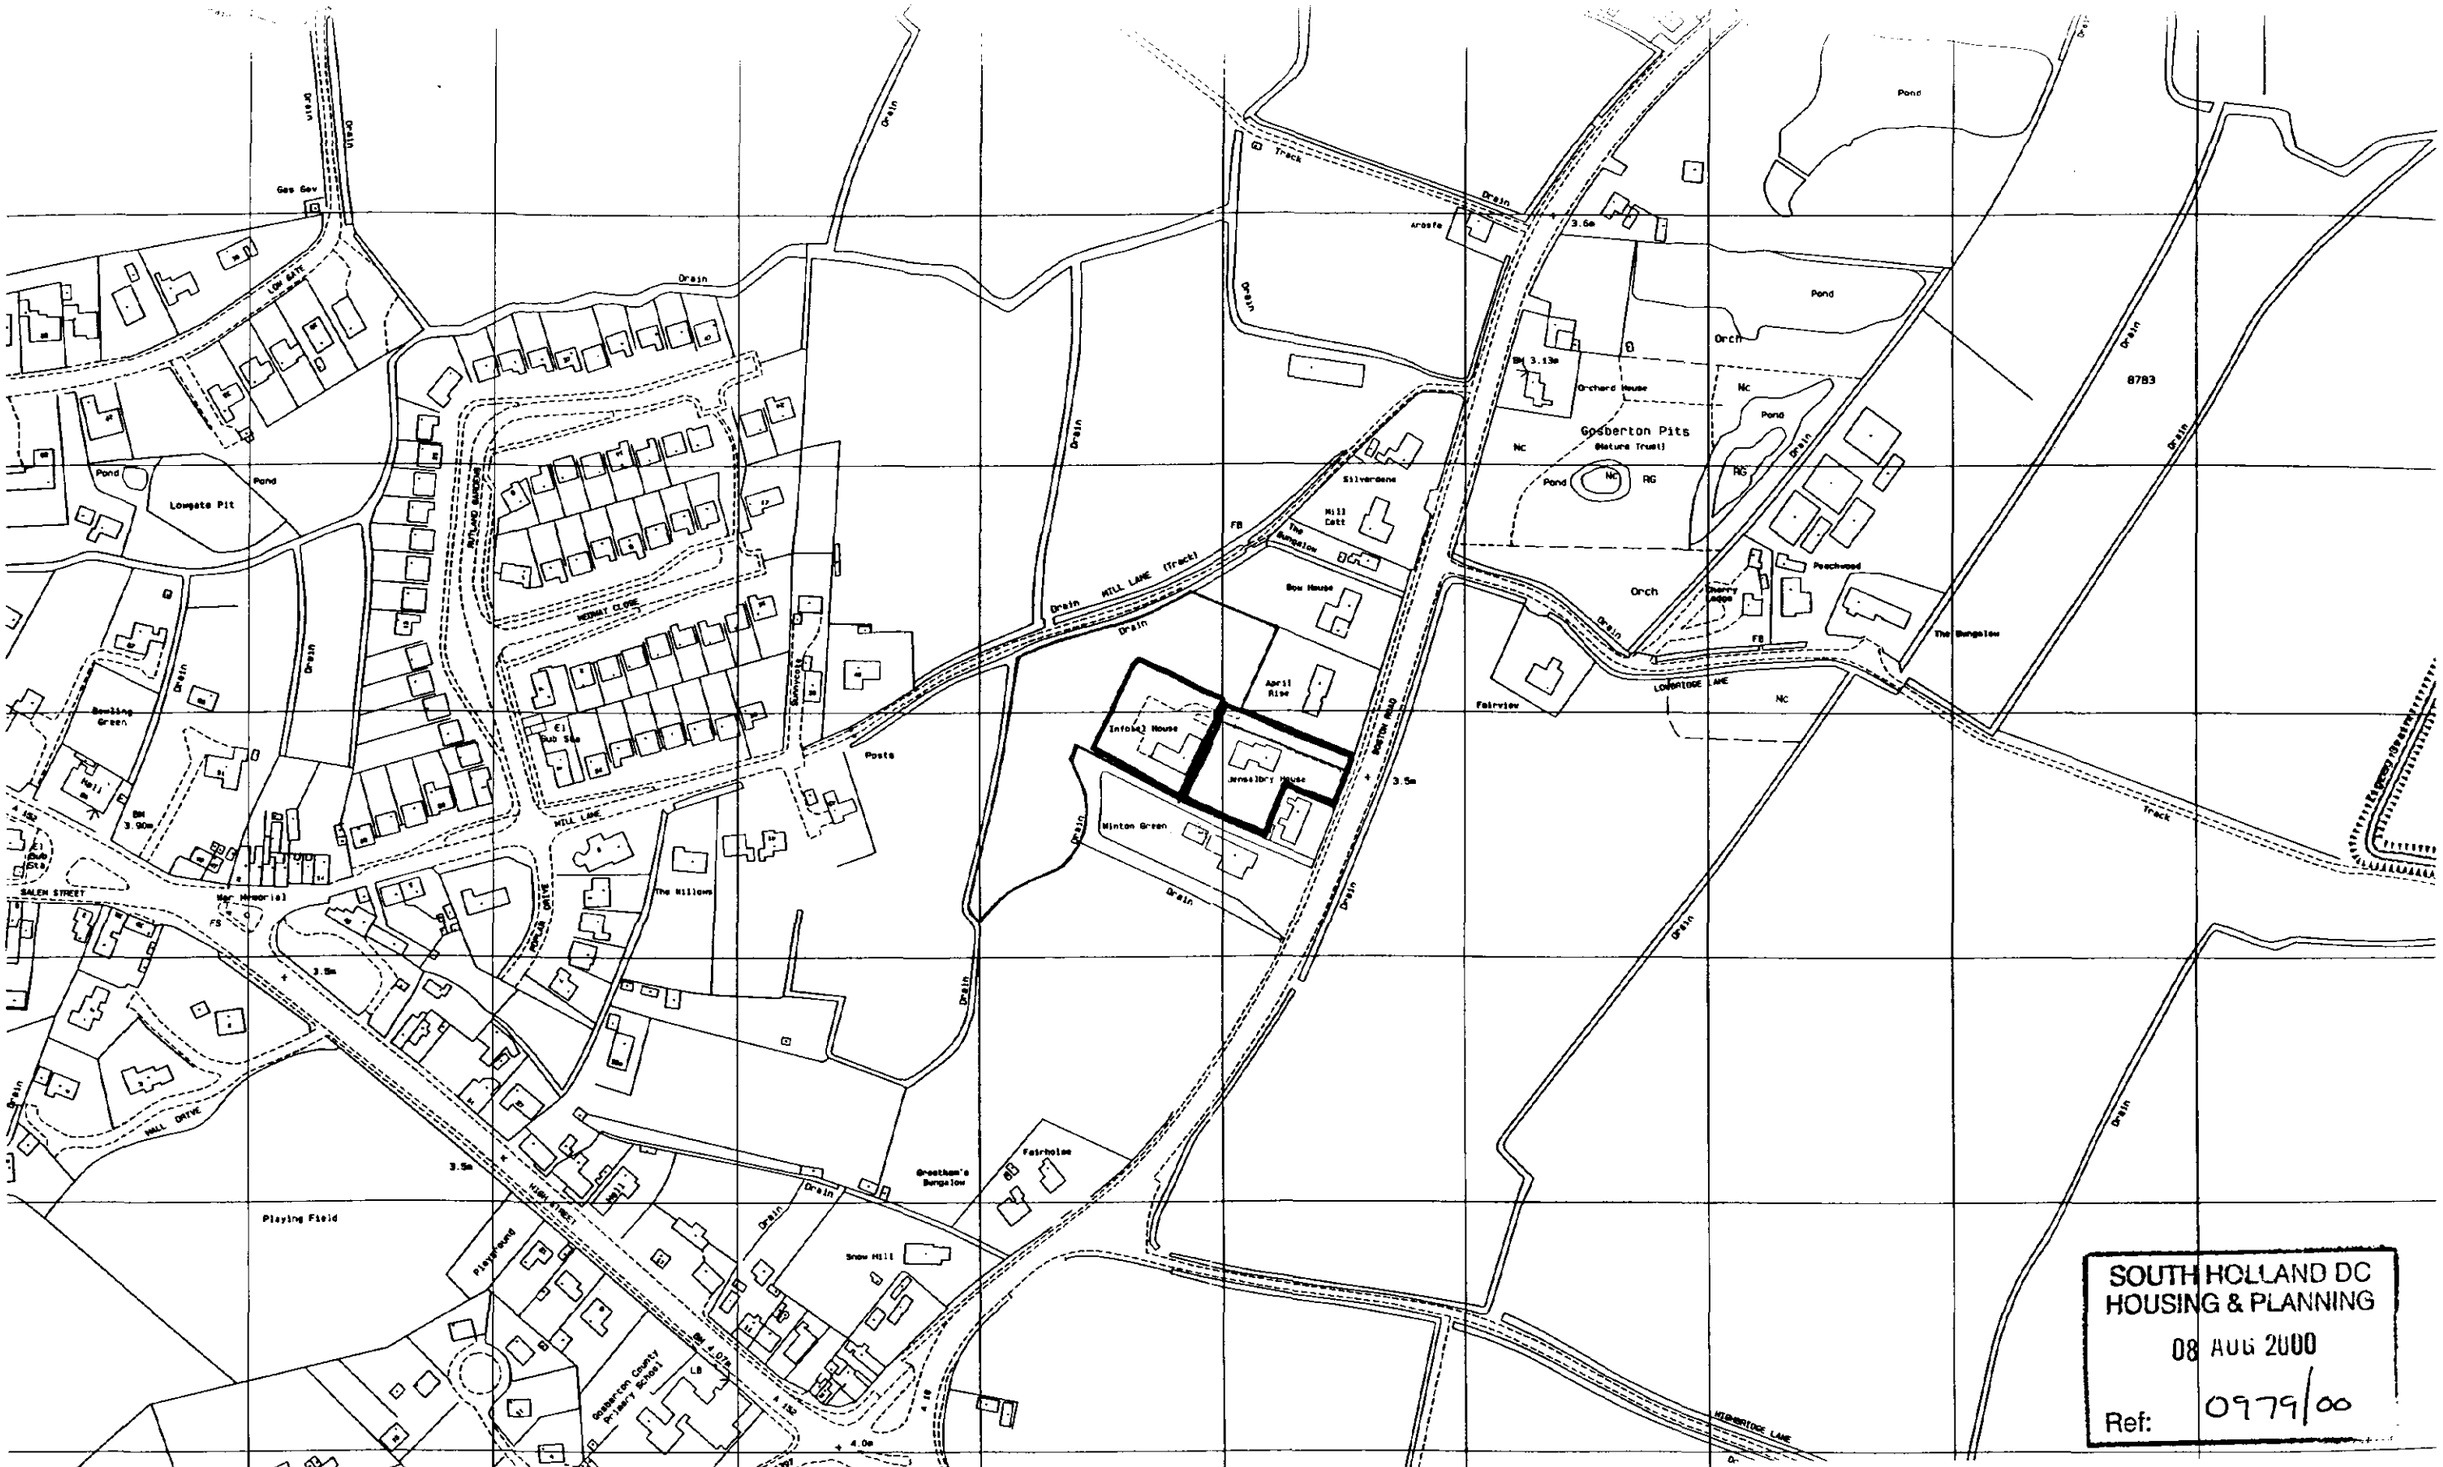

SOUTH HOLLAND DC
HOUSING & PLANNING
08 AUG 2000
Ref: 0979/00

Infotel, Boston Road, Gosberton

Location Plan

Dwg No. 466/LP/PO Scale 1:2500 June 2000

Town & Country Planning
Ecology
Landscape Architecture

Robert Doughty Consultancy

32 High Street Helpringham, Sleaford NG34 ORA Tel (01529 421646) Fax (01529) 421358

Based upon the 1989 Ordnance Survey 1 2500 map
© Crown copyright reserved
with the permission of the Controller of HM Stationery Office
Robert Doughty Consultancy Licence Number AR 100010613