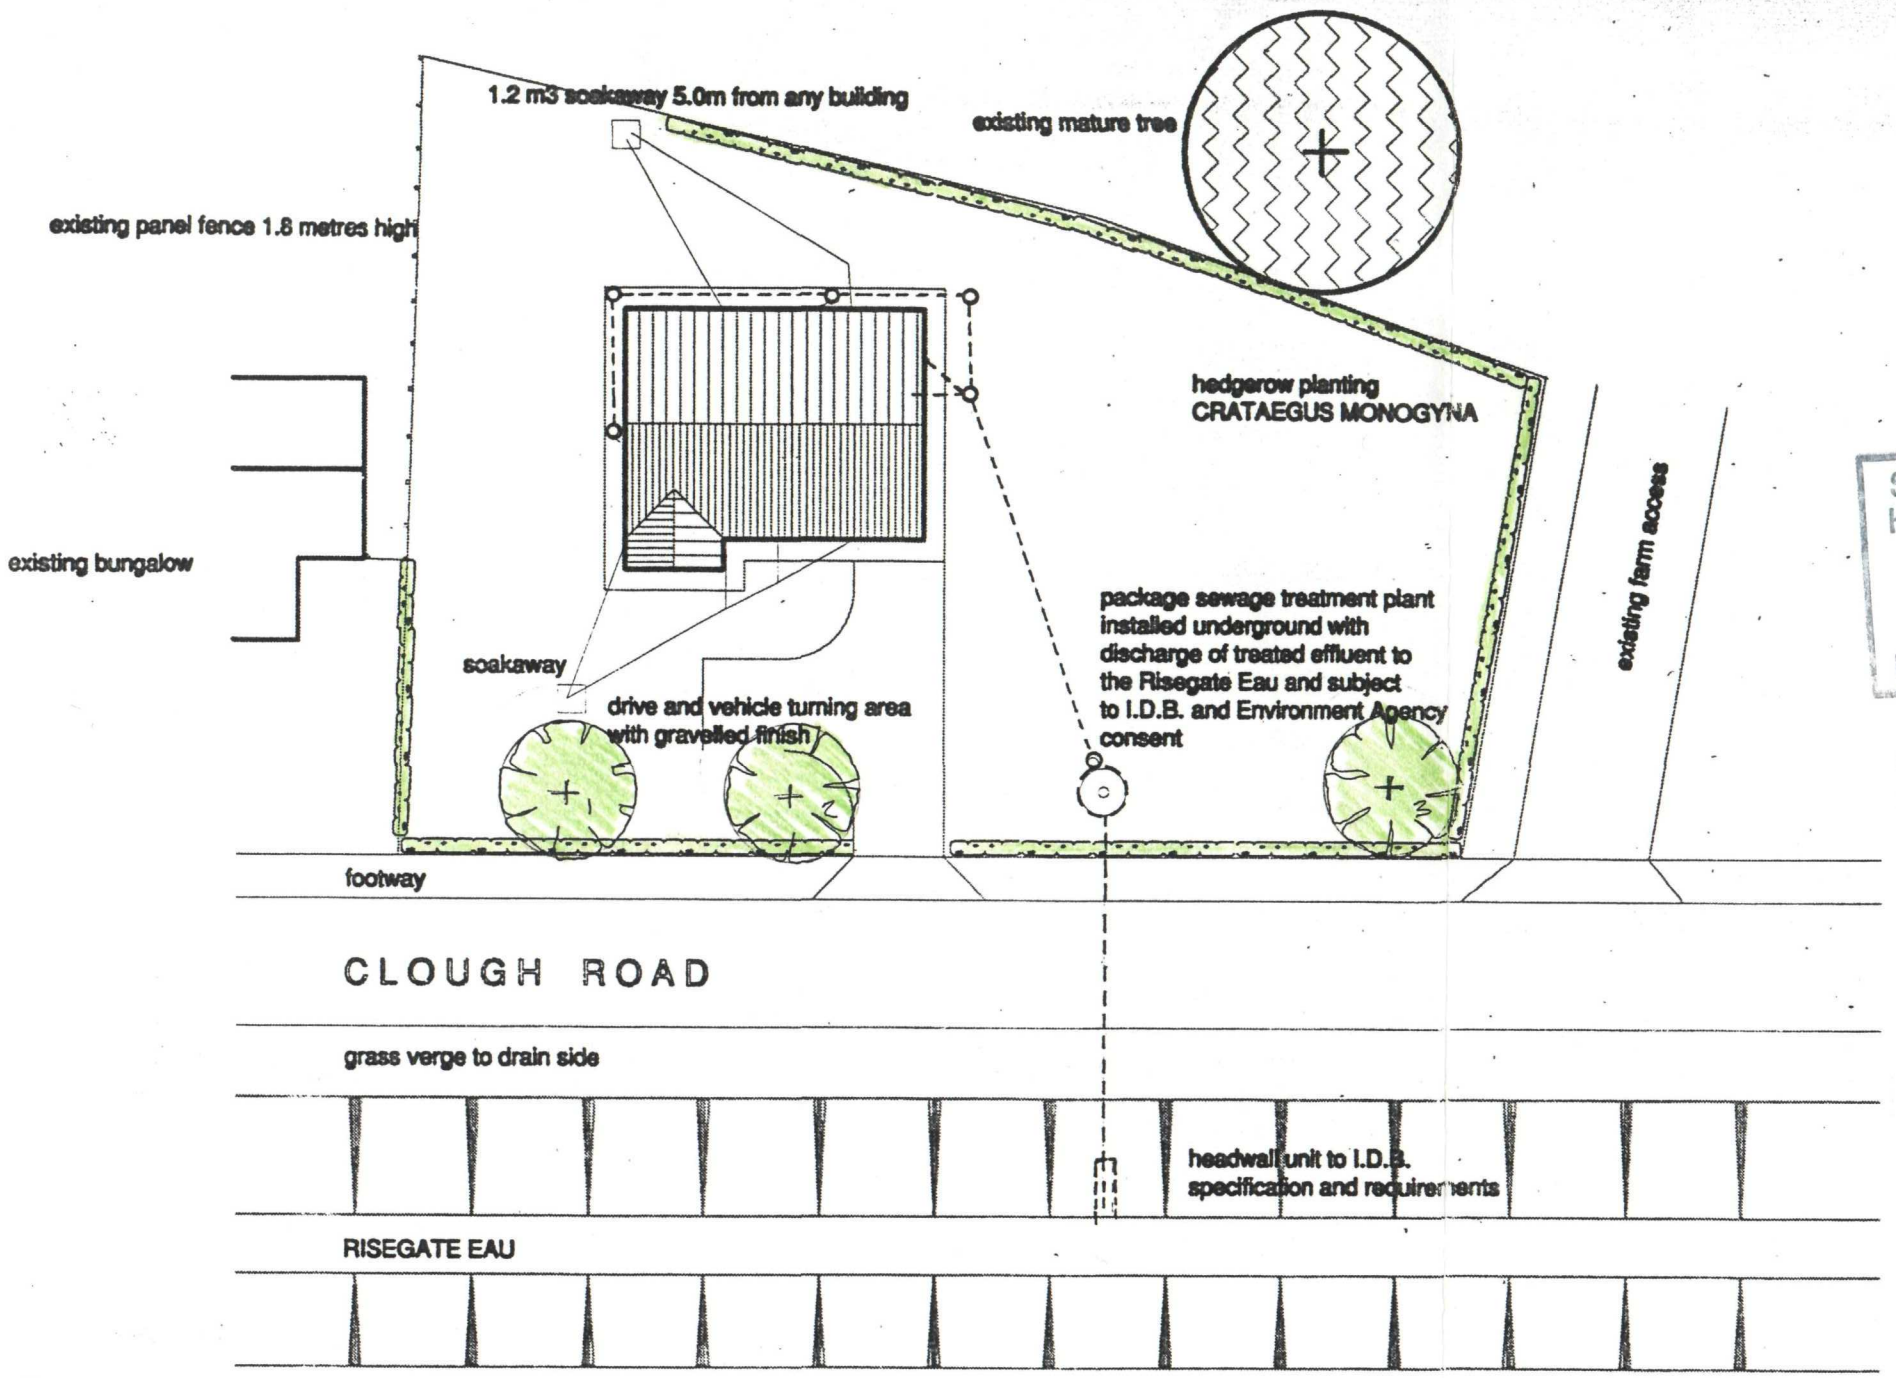


PERIMETER / BOUNDARY PLANTING:

Hedgerow planting in 2no staggered rows CRATAEGUS MONOGYNA 45cm - 60cm high bare root transplants spaced 300mm apart in rows 300mm apart.
Apply a proprietary slow release fertiliser to the planting area.
1 metre wide black PVC mulch mat as weed control measure.
All transplanting and tree work to be in accordance with SHDC guidelines and to B.S. 4428:1989 & Amendment No 1 1991

SOUTH HOLLAND DC
HOUSING & PLANNING
25 OCT 1999
Ref: 0982/99

DRAWING TO BE READ IN CONJUNCTION WITH THE SEPARATE BUILDING REGULATIONS SPECIFICATION NOTES DOCUMENT

ALL DIMENSIONS TO BE CHECKED ON SITE BY BUILDER AND UNDER NO CIRCUMSTANCES SHALL GIVEN DIMENSIONS BE USED FOR TENDER OR ORDERING PURPOSES WITHOUT VERIFICATION FROM SITE MEASUREMENT

THIS DRAWING IS THE COPYRIGHT OF L A BUILDING DESIGN AND MAY NOT BE COPIED OR REPRODUCED IN ANY FORM WITHOUT EXPRESS CONSENT

L. A. BUILDING DESIGN
Architectural and Surveying Practice

55 Hannam Boulevard
Spalding
Lincolnshire
PE11 1LB

Tel/Fax (01775) 711437

Peter S. Lithgow MCIOB MBIAT
Member of the Chartered Institute of Building and
Member of the British Institute of Architectural Technologists

AMENDED PLAN
Ref.

project
PROPOSED NEW BUNGALOW WITH GARAGE
BUILDING PLOT
CLOUGH ROAD
GOSBERTON RISEGATE
SPALDING
LINCOLNSHIRE

client
MR M YOULD

drawing
LANDSCAPING PROPOSALS

scale
N.T.S.

date
09/99

job no
99/04

drg no 02 revisions A

TREES

1. FIELD MAPLE 1.8m FEATHERED ROOTBALLED
2. SILVER BIRCH " "
3. ENGLISH OAK " "

DETERMINED PLAN