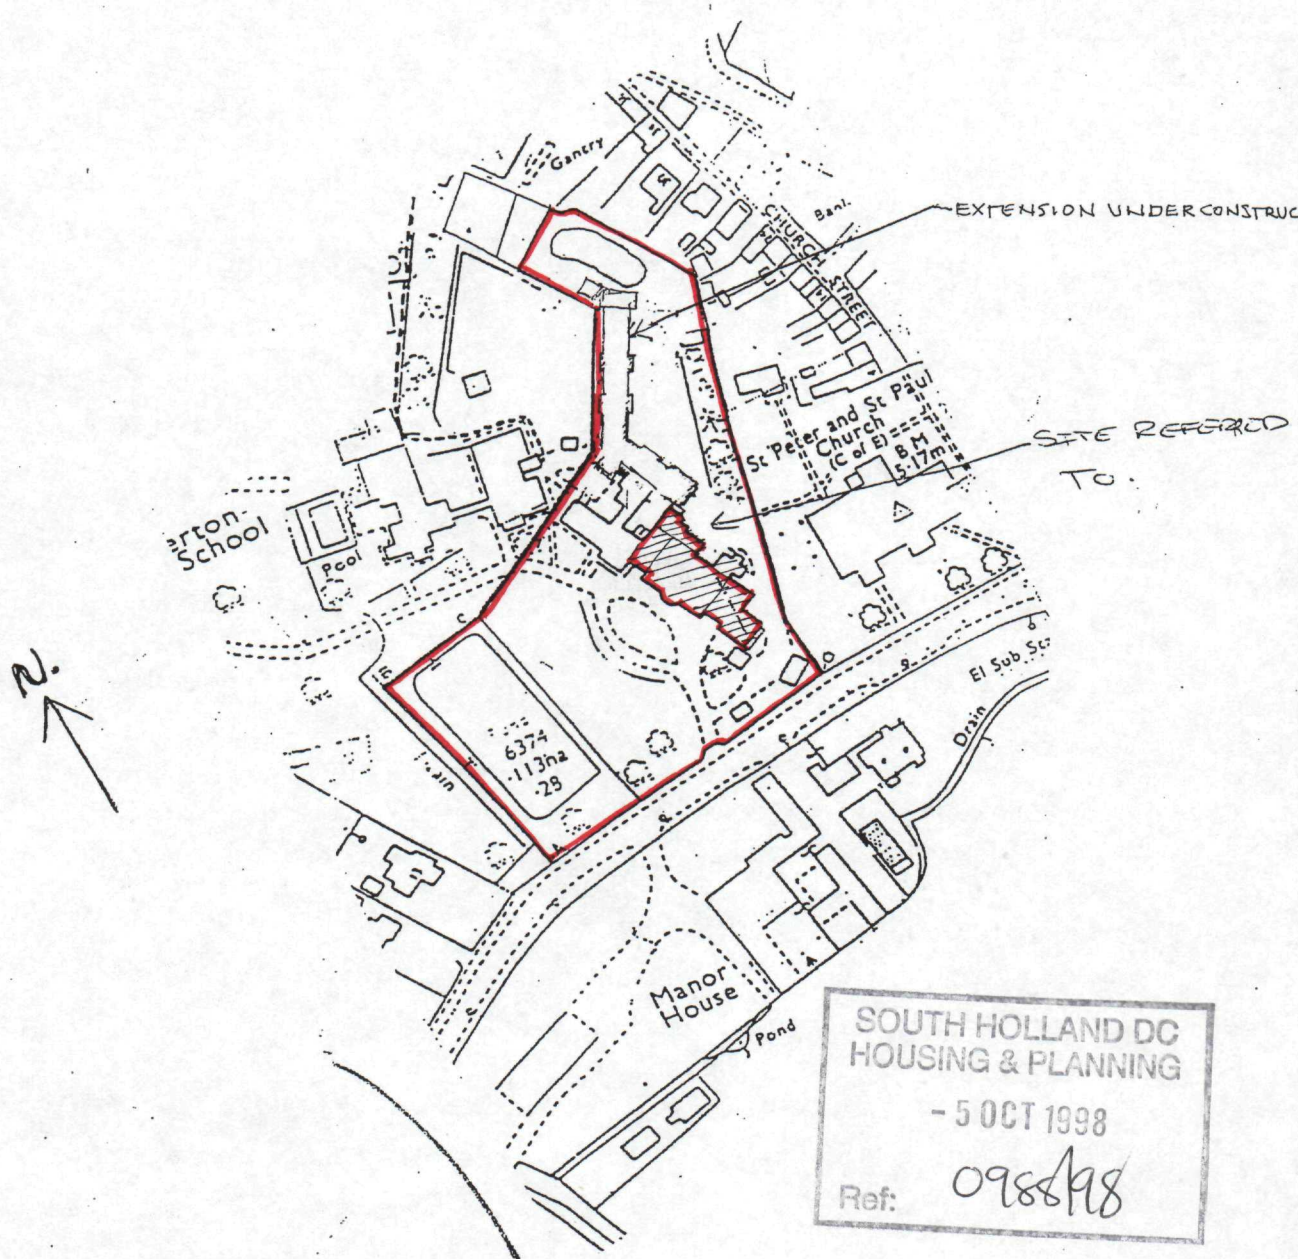


SOUTH HOLLAND DC
HOUSING & PLANNING
- 5 OCT 1998
Ref: 0988/98

Meldrum, Lee & Gillett
Licence No. AR221538
Dated 01/01/96

DETERMINED PLAN

Reproduced from the Ordnance Survey's 1:2500 map of Gosberton with the permission of the Controller of Her Majesty's Stationery Office. (c) Crown Copyright

Meldrum Lee & Gillett
Architects, Quantity Surveyors
Management & Cost Consultants

PROPOSED ALTERATIONS AT GOSBERTON HOUSE, GOSBERTON, SPALDING LINCS

LOCATION PLAN

Date 12/-8/98

Drawn by AS

No. 13505-38

Scale 1:2500

Checked by BGH