


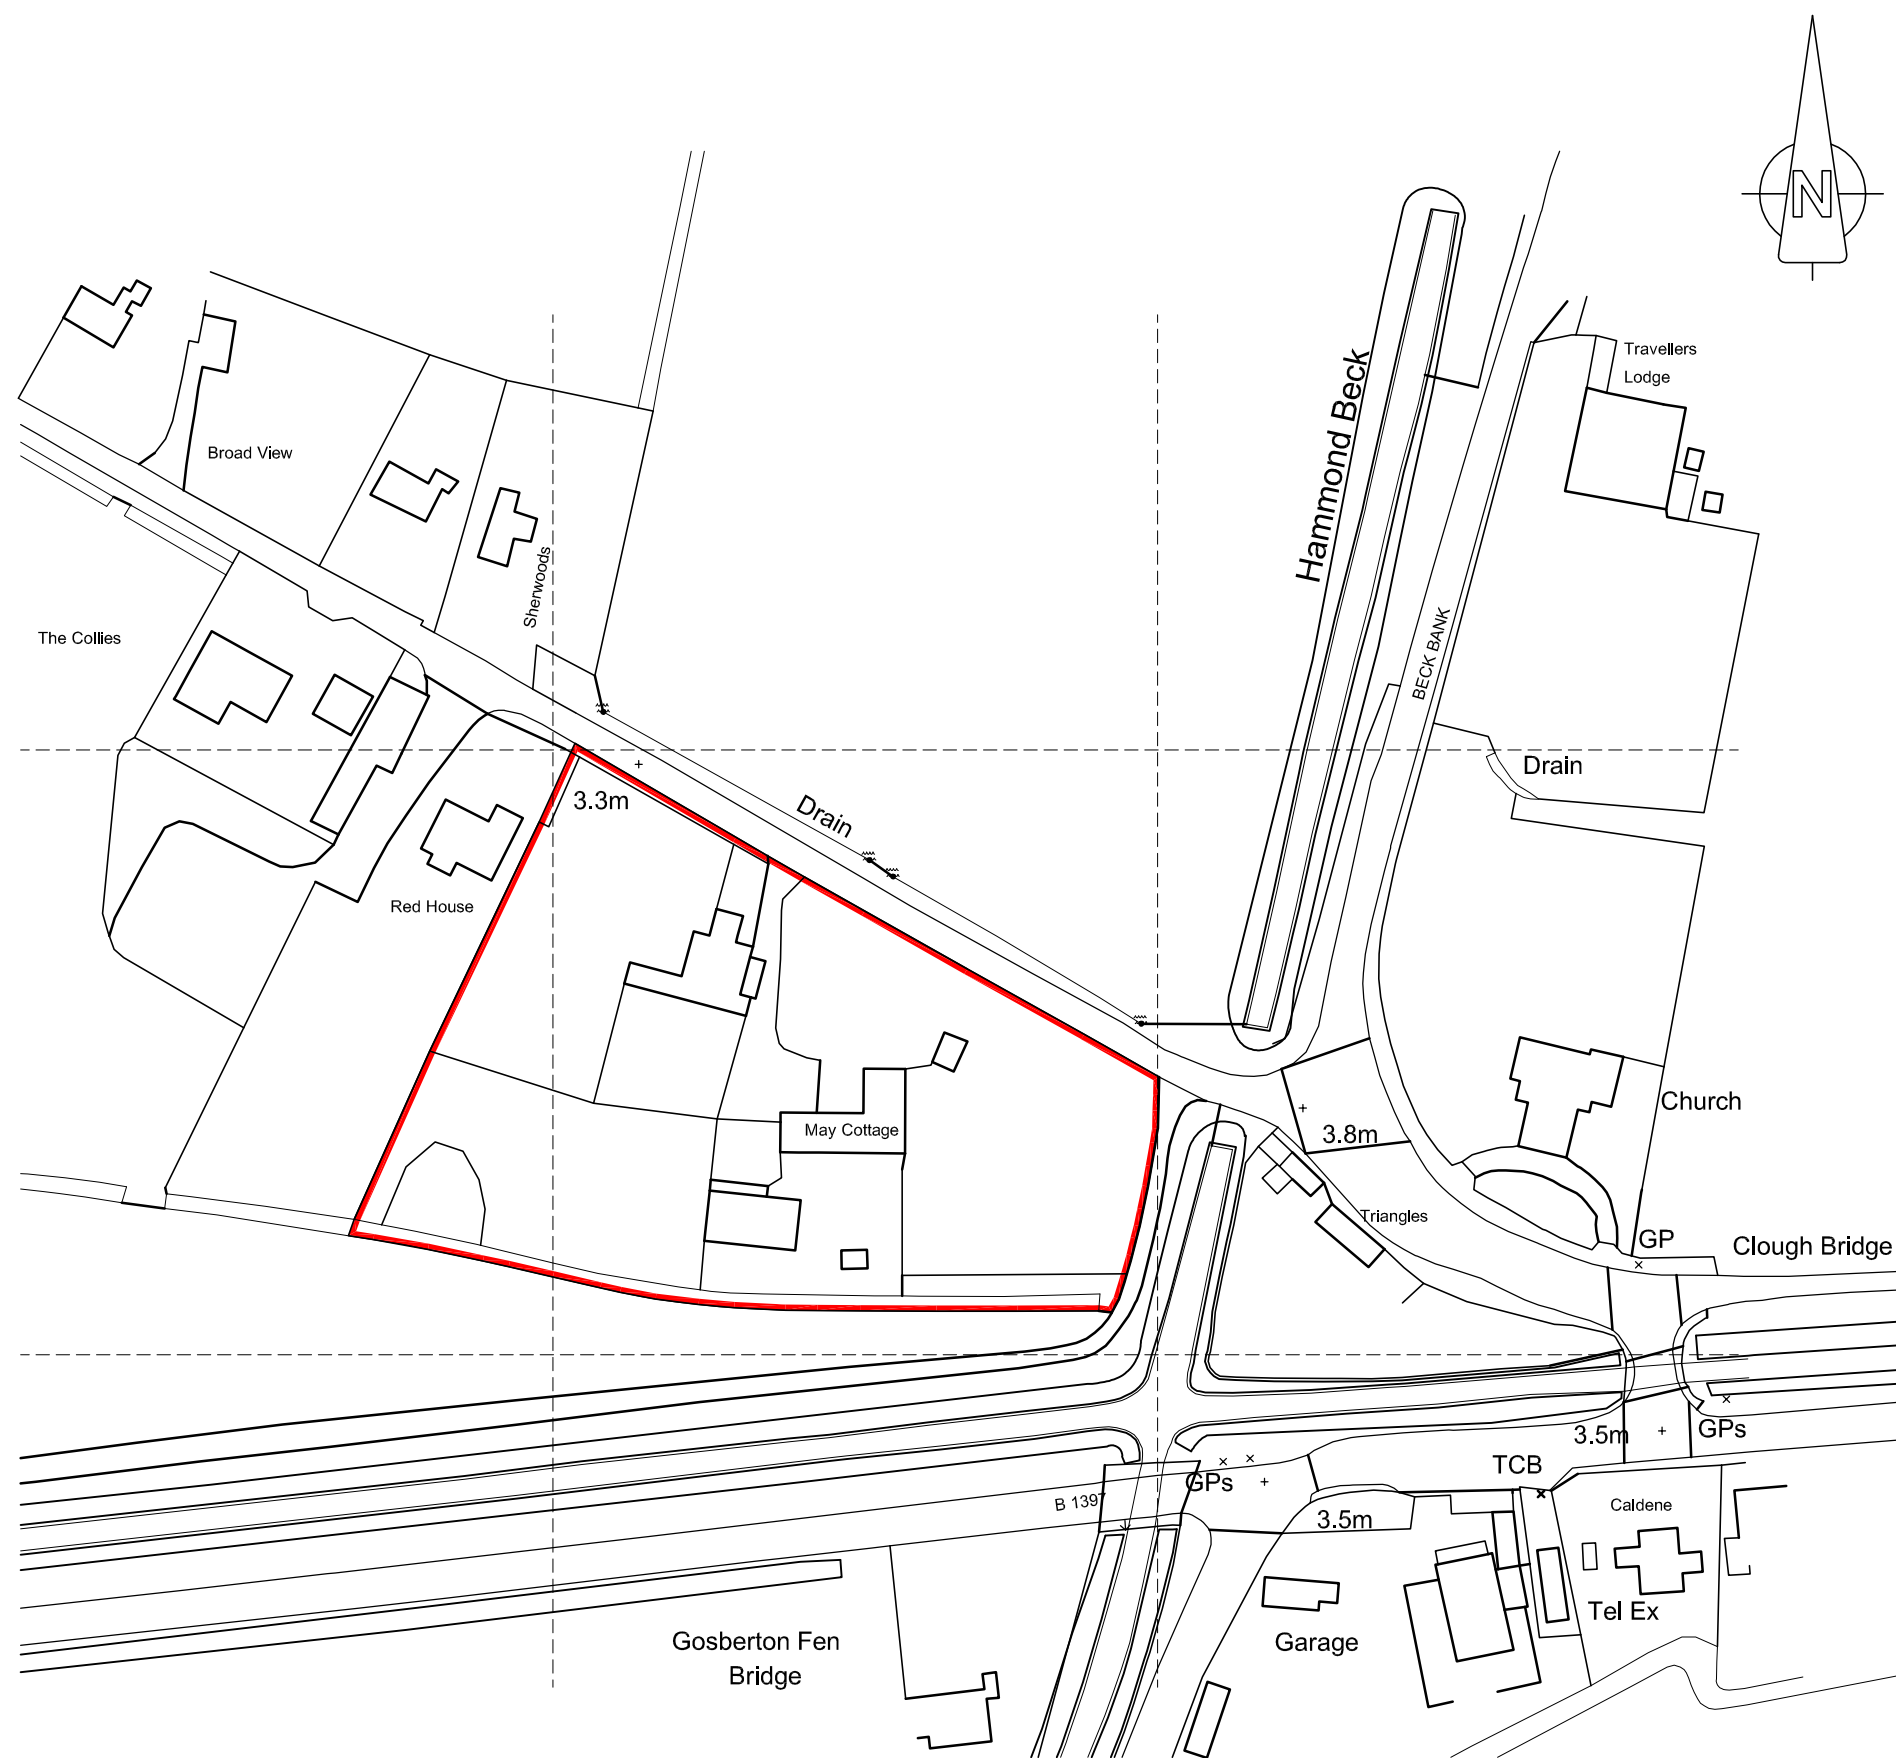

Ordnance Survey (c) Crown Copyright 2019. All rights reserved. Licence number 100022432

# Location Plan

|                                                             |                                                     |           |              |
|-------------------------------------------------------------|-----------------------------------------------------|-----------|--------------|
| JMAD Architecture                                           |                                                     |           |              |
| www.jennymcintee.co.uk info@jmadarch.co.uk Tel 01205 875885 |                                                     |           |              |
| Project:                                                    | Extension and Alterations                           | Date:     | Sept 2019    |
| Address:                                                    | May Cottage, Broad Drive, Gosberton Clough PE11 4JS | Scale:    | 1:1250 on A3 |
|                                                             |                                                     | drawn: JM | checked: JM  |
| Client:                                                     | Mr & Mrs Adams                                      | Job No:   | 19090        |
| Drawing Title:                                              | Location Plan                                       | Dwg No:   | 01           |