



REVISIONS

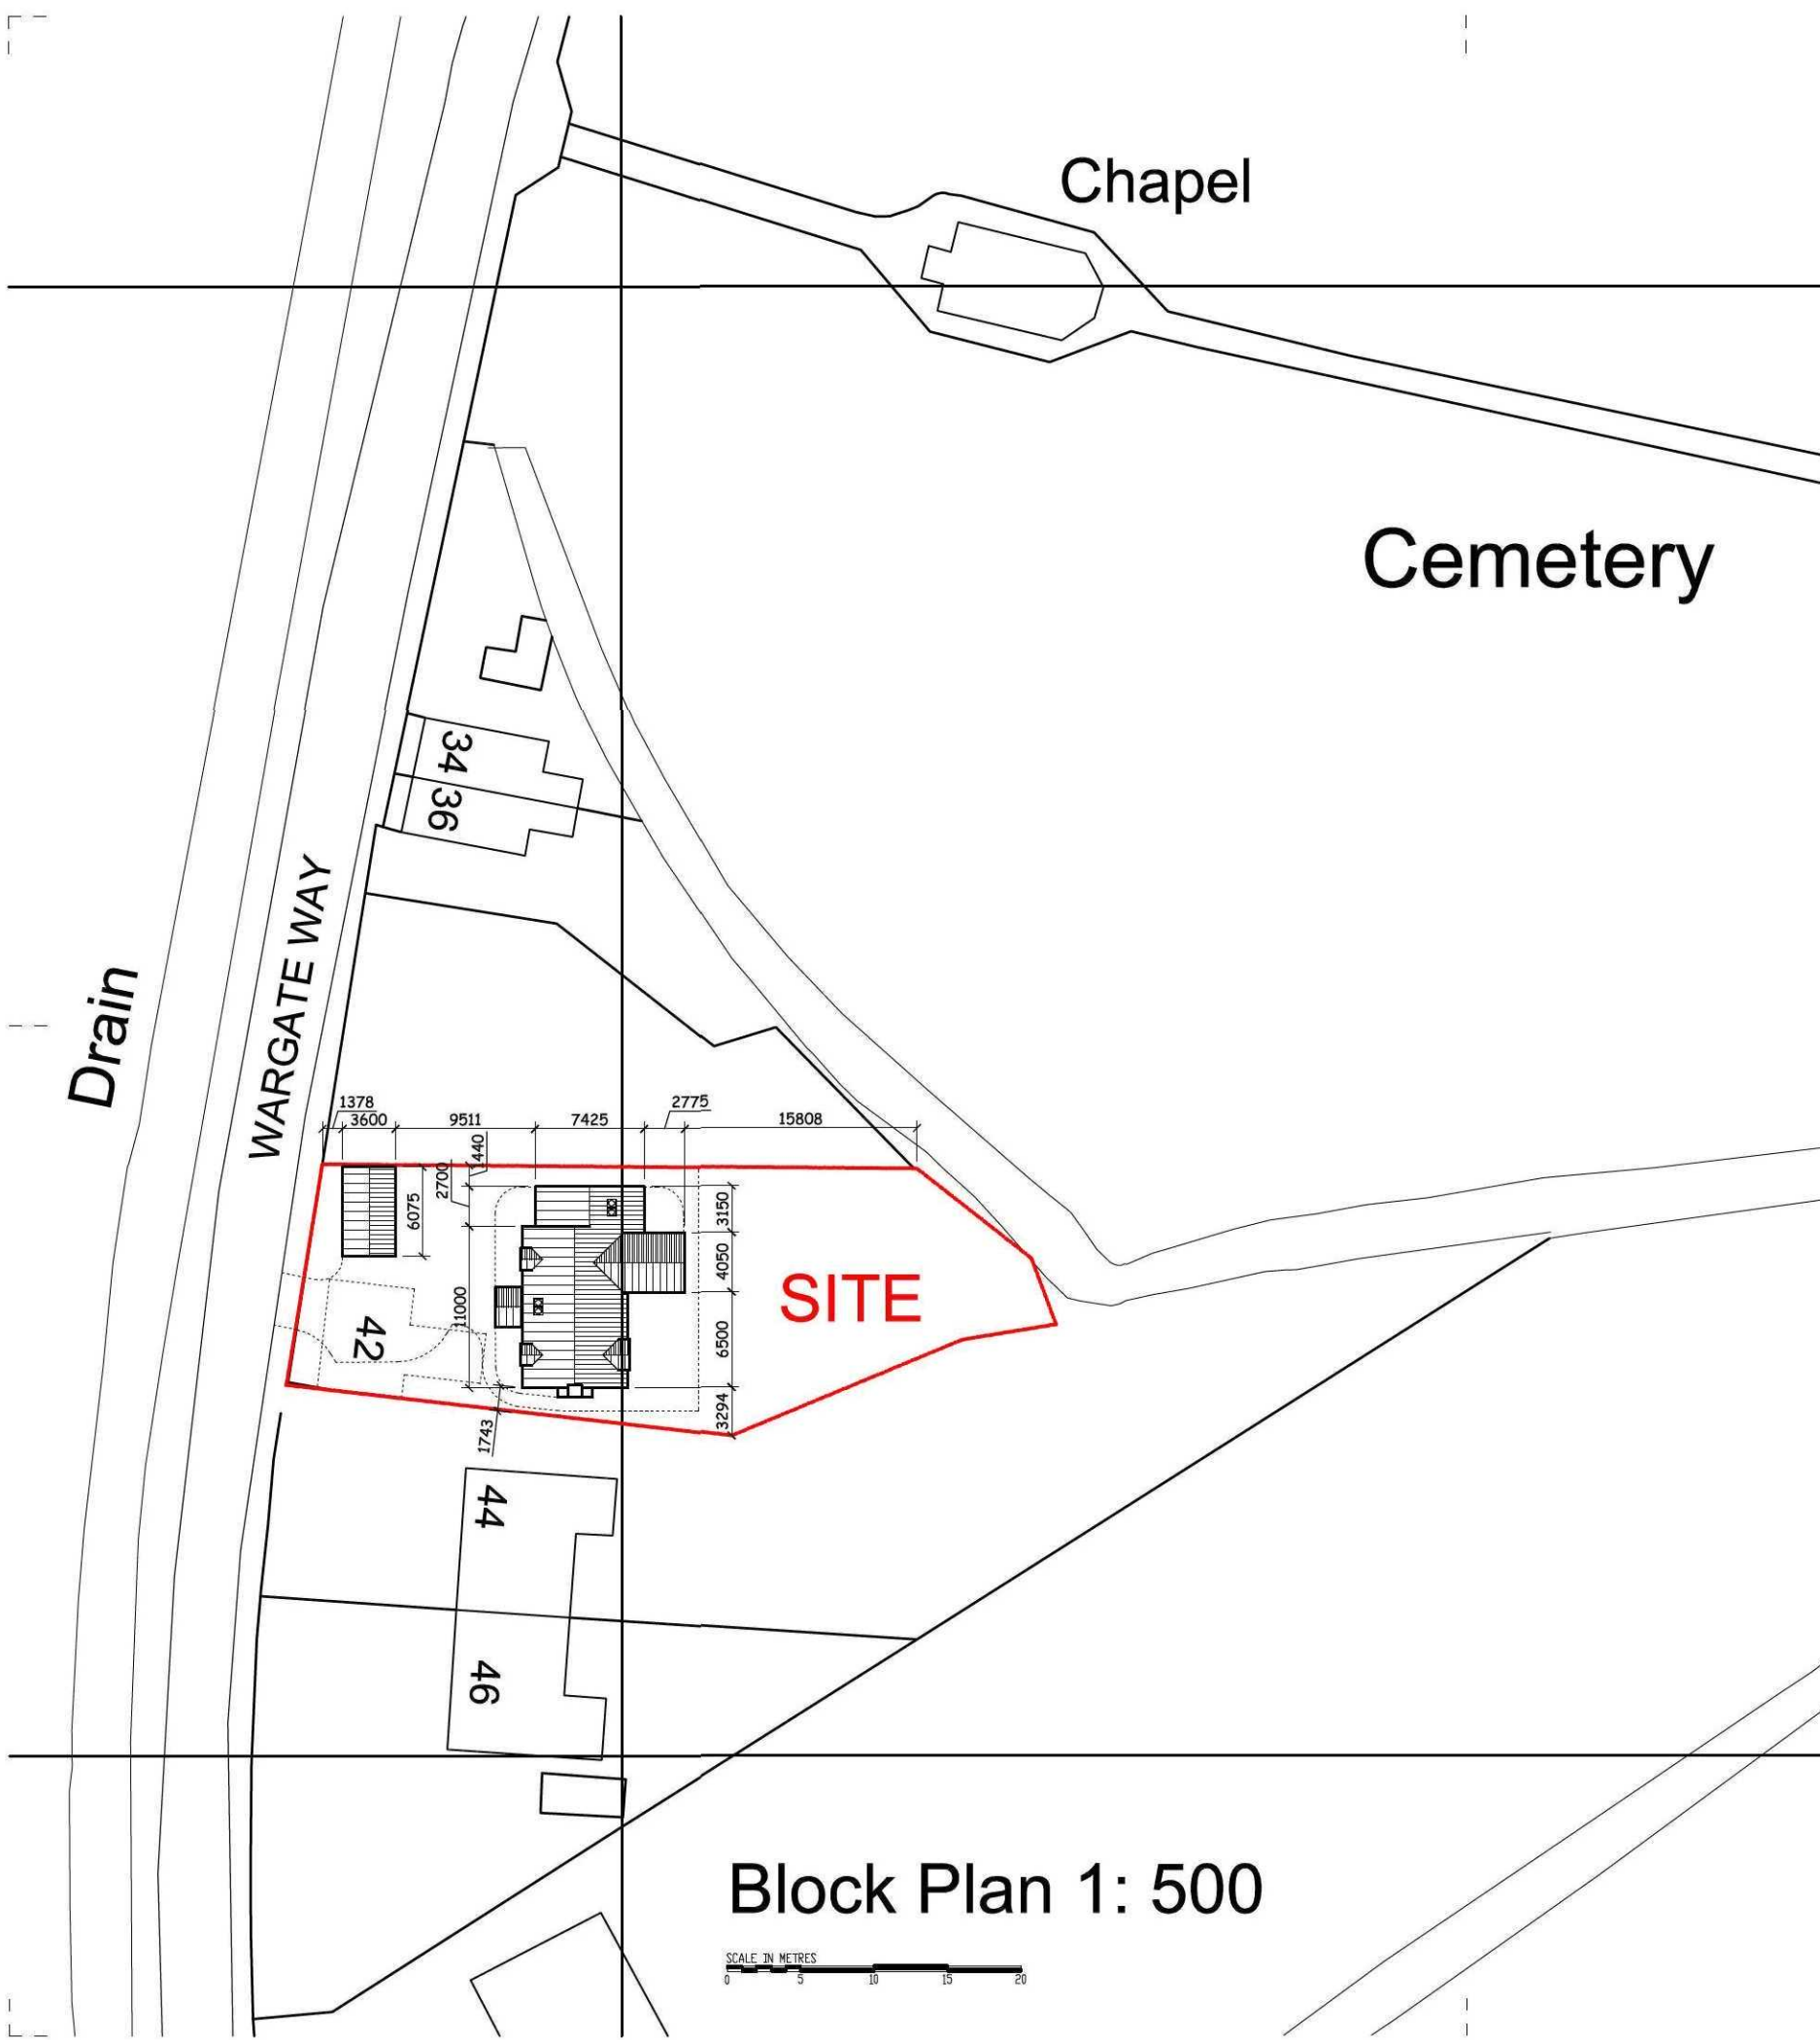

Block Plan 1: 500

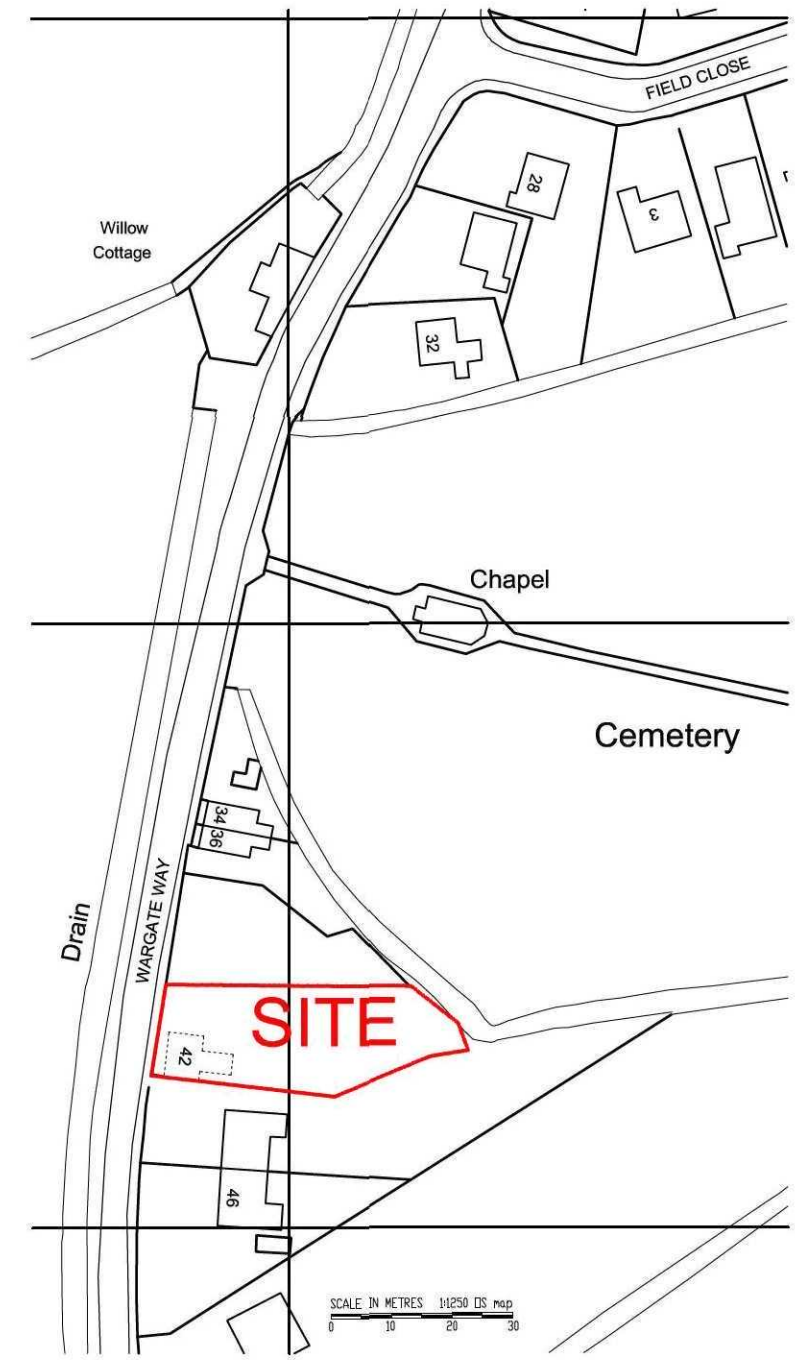

Ordinance Survey (c) Crown Copyright 2011. All rights reserved. Licence number 100020449
O.S. Location Map 1: 1250

