
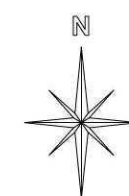
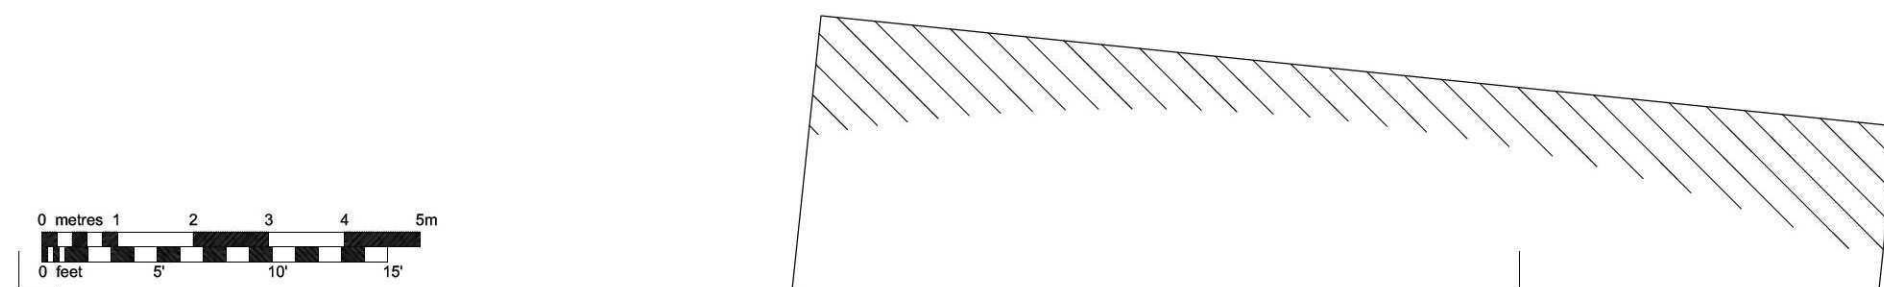


REVISIONS

Rev.A - Dec'2011 - site boundary [as surveyed]
plotted & siting adjusted to suit
Rev.B - Dec'2011 - drive realigned

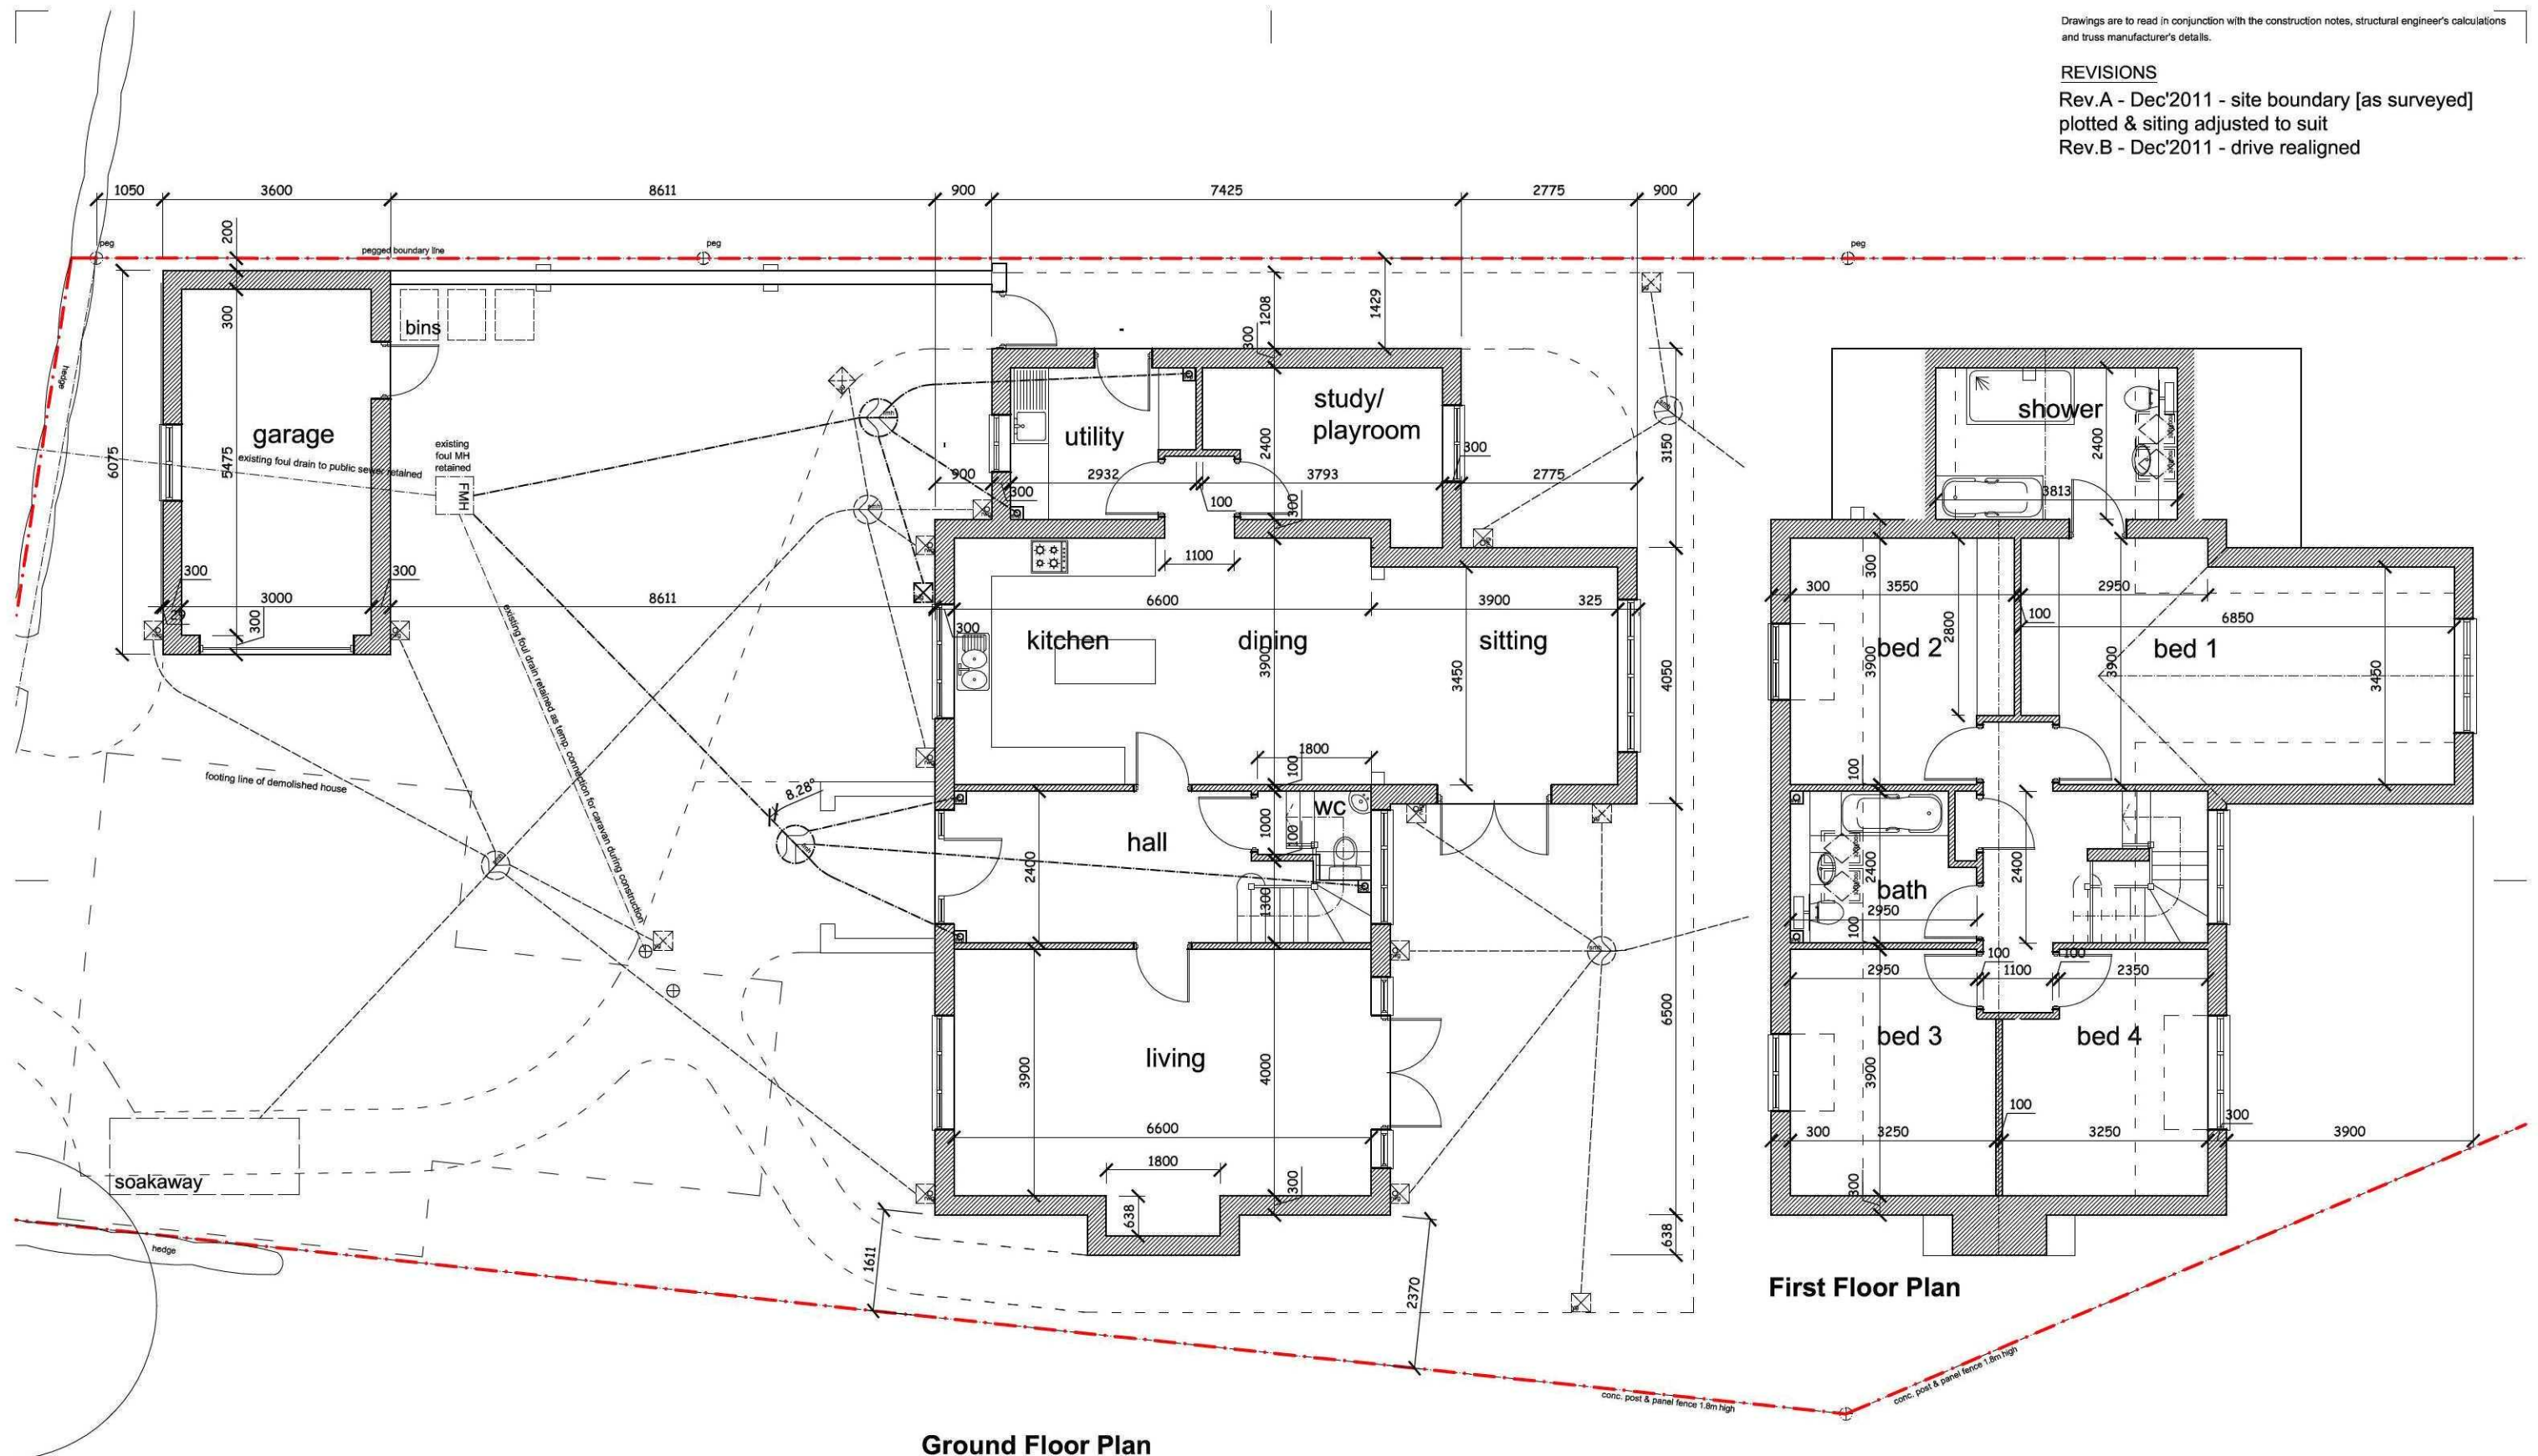

ROBERT LOWE
CHARTERED
ARCHITECT

1-2 North End, Swineshead
Boston, Lincs., PE20 3LR
Phone 01205-821117
Mobile 07904519189
lowearchitect@gmail.com

Project: New Dwelling
42 Wargate Way, Gosberton
Spalding, Lincs. PE11 4HE
Client: Mr. Hollyoake & Ms. Wolsey
Drawing Title: PLANS
dimensions

Date: Nov'2011
Scale: 1: 100 @ A3
1: 50 @ A1
Project No: 11046
Drawn: RL
Drawing No: Rev:
04 B

Contractors are to check all dimensions on site and to report any discrepancy to the Architect.
Do not scale from the drawing.
© 2011