


REVISIONS

Rev.A - Dec'2011 - garage elevations added, gable window omitted

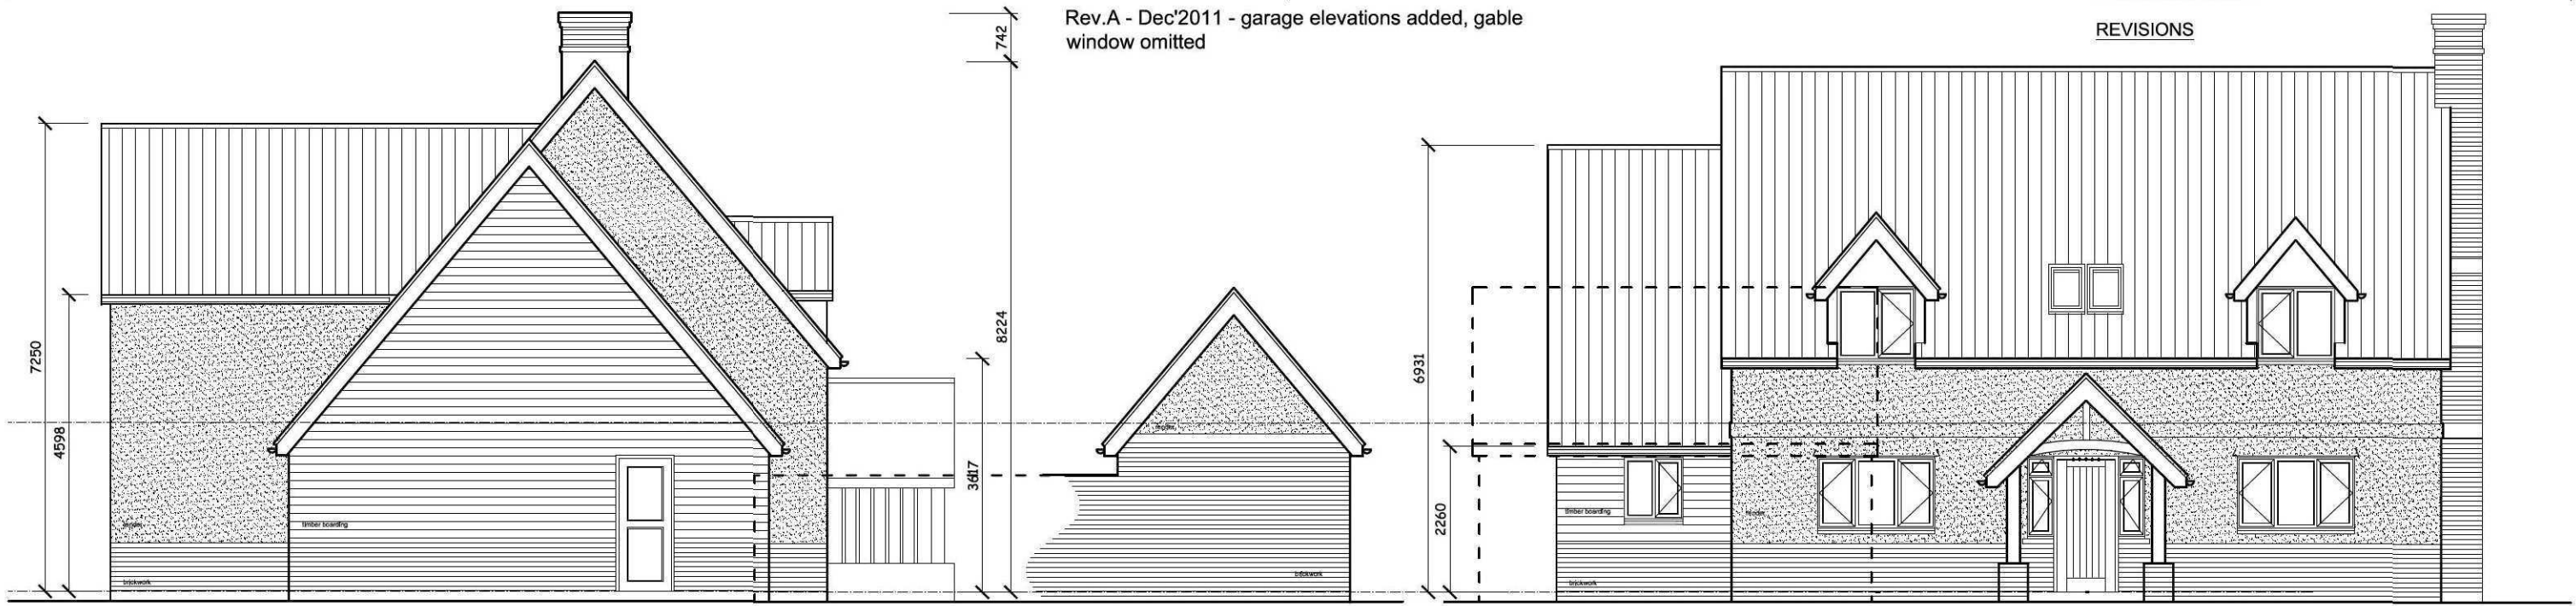


North

West [to street frontage]



South

East

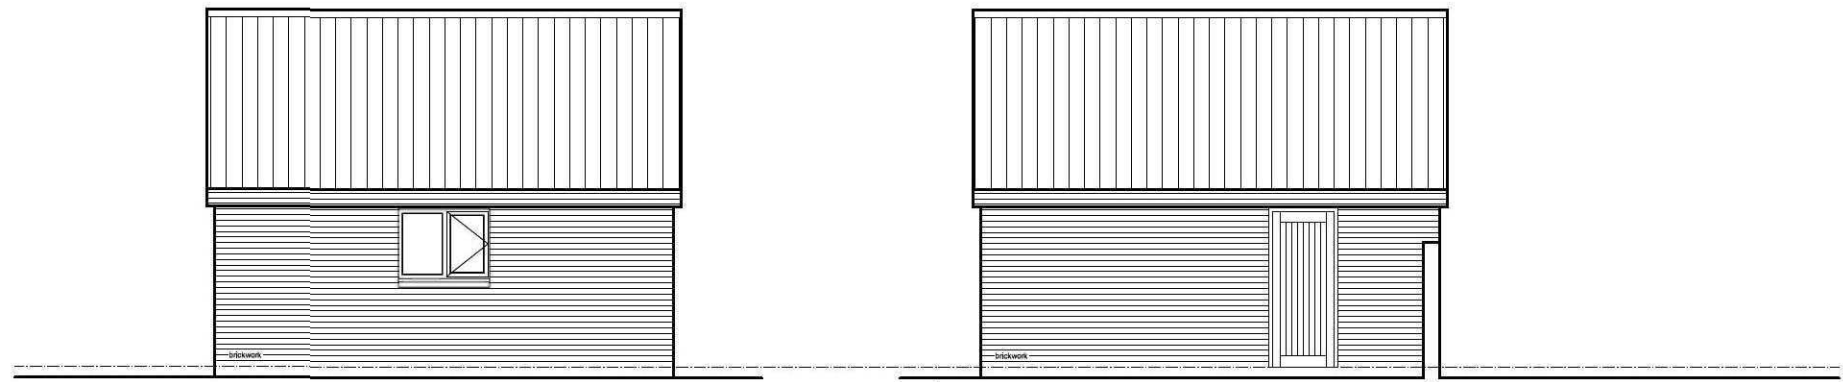

West [to street frontage]

East

