



REVISIONS

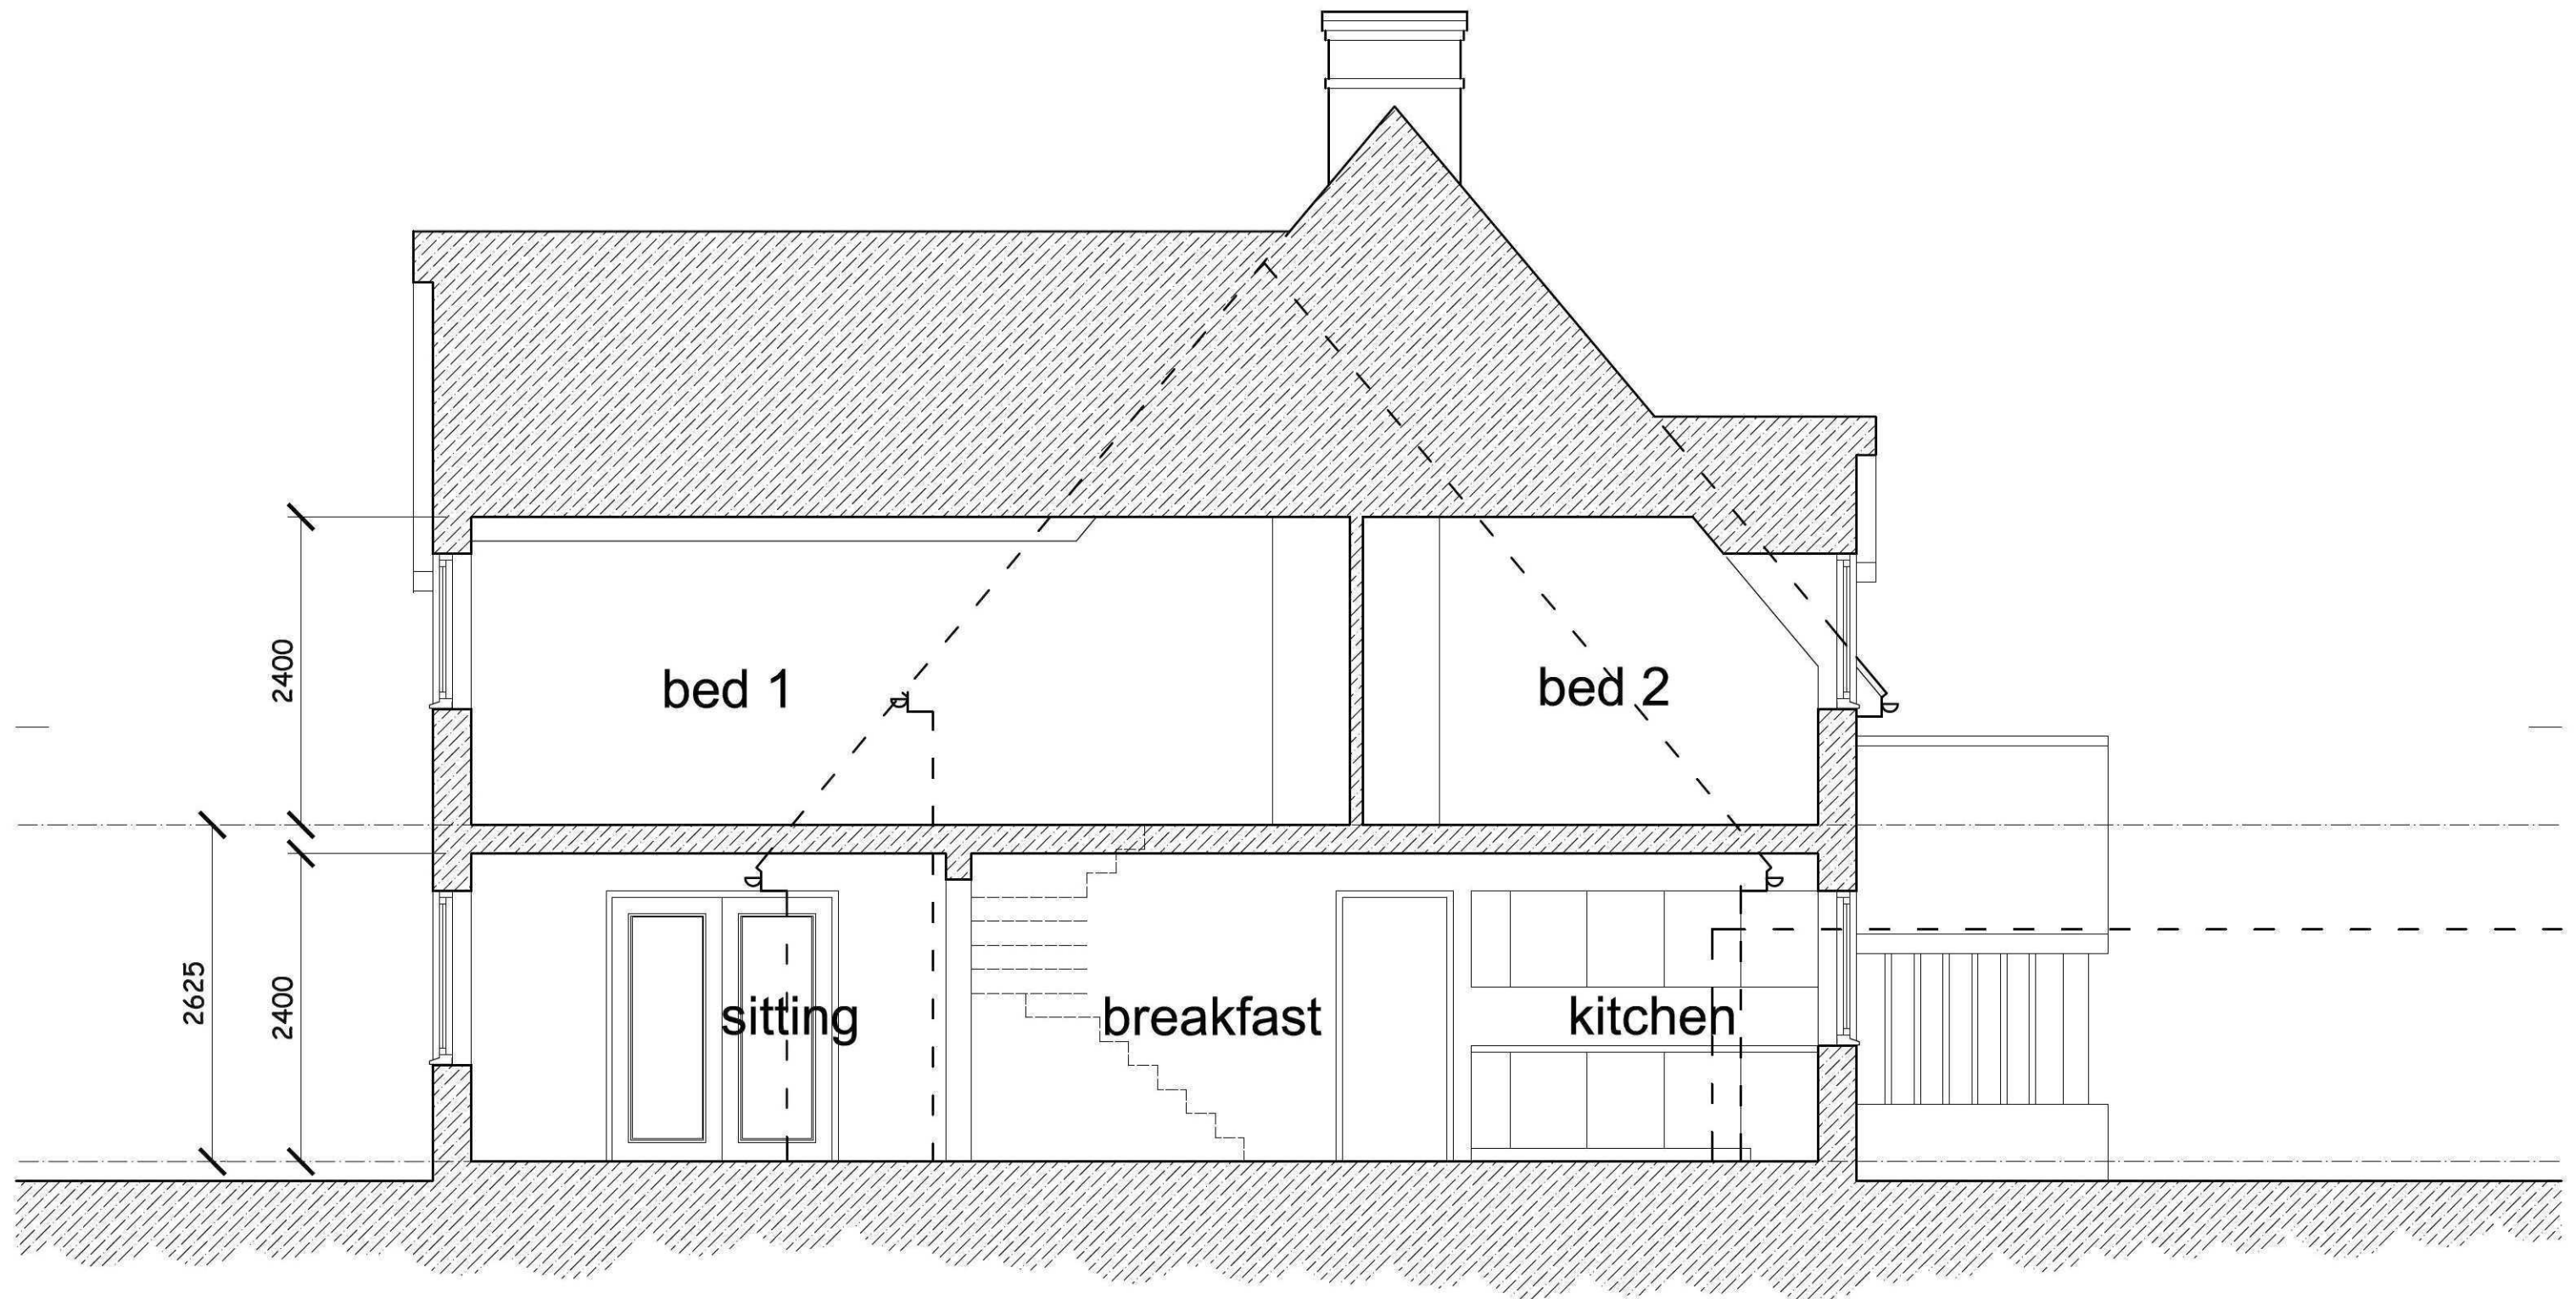

Typical Section

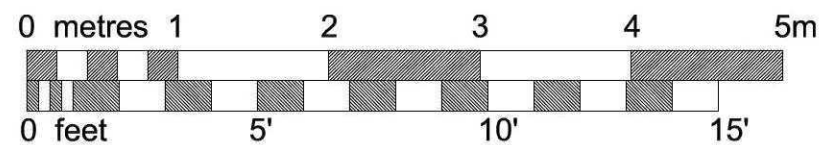

**ROBERT
LOWE**
CHARTERED
ARCHITECT

1-2 North End, Swineshead
Boston, Lincs., PE20 3LR
Phone 01205-821117
Mobile 07904519189
lowearchitect@gmail.com

Project:
New Dwelling
42 Wargate Way, Gosberton
Spalding, Lincs. PE11 4HE
Client:
Mr. Hollyoake & Ms. Wolsey

Drawing Title:
TYPICAL SECTION

Date:
Dec'2011
Scale:
1: 50 @ A3

Project No:
11046
Drawing No:
Rev:

06

Contractors are to check all dimensions on site and to report any discrepancy to the Architect.
Do not scale from the drawing.

© 2011