
LOCATION 1:2500

NOTE: Reproduced from the 1:2500 scale Ordnance Survey map with the sanction of H.M.Stationery Office. Crown Copyright Reserved.

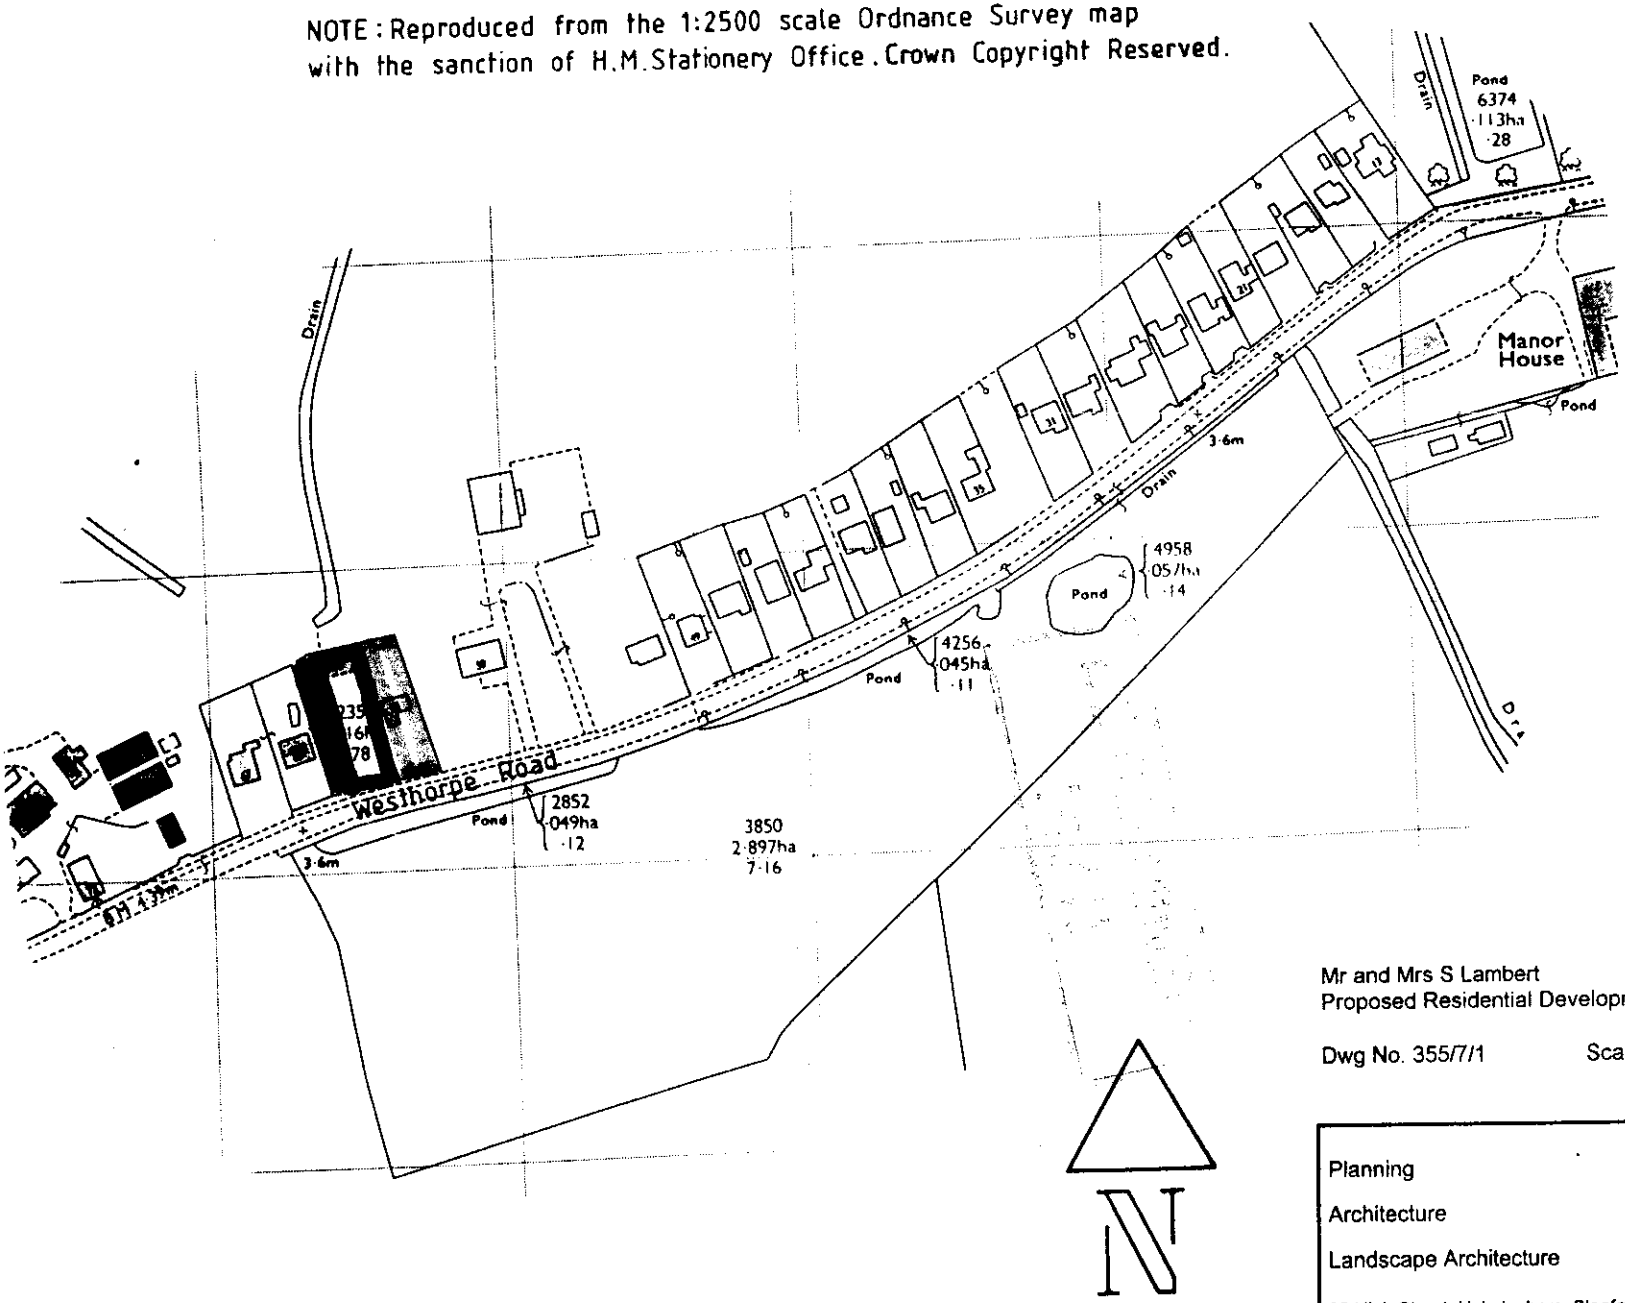

0991/96.

DRAWING

24 OCT 1996

ISSUED

Mr and Mrs S Lambert
Proposed Residential Development at Westhorpe Road, Gosberton

Dwg No. 355/7/1 Scale 1:2500 October 1996

Planning
Architecture
Landscape Architecture

Robert Doughty Consultancy

32 High Street, Helpringham, Sleaford NG34 ORA Tel: (01529) 421646 Fax: (01529) 421358