


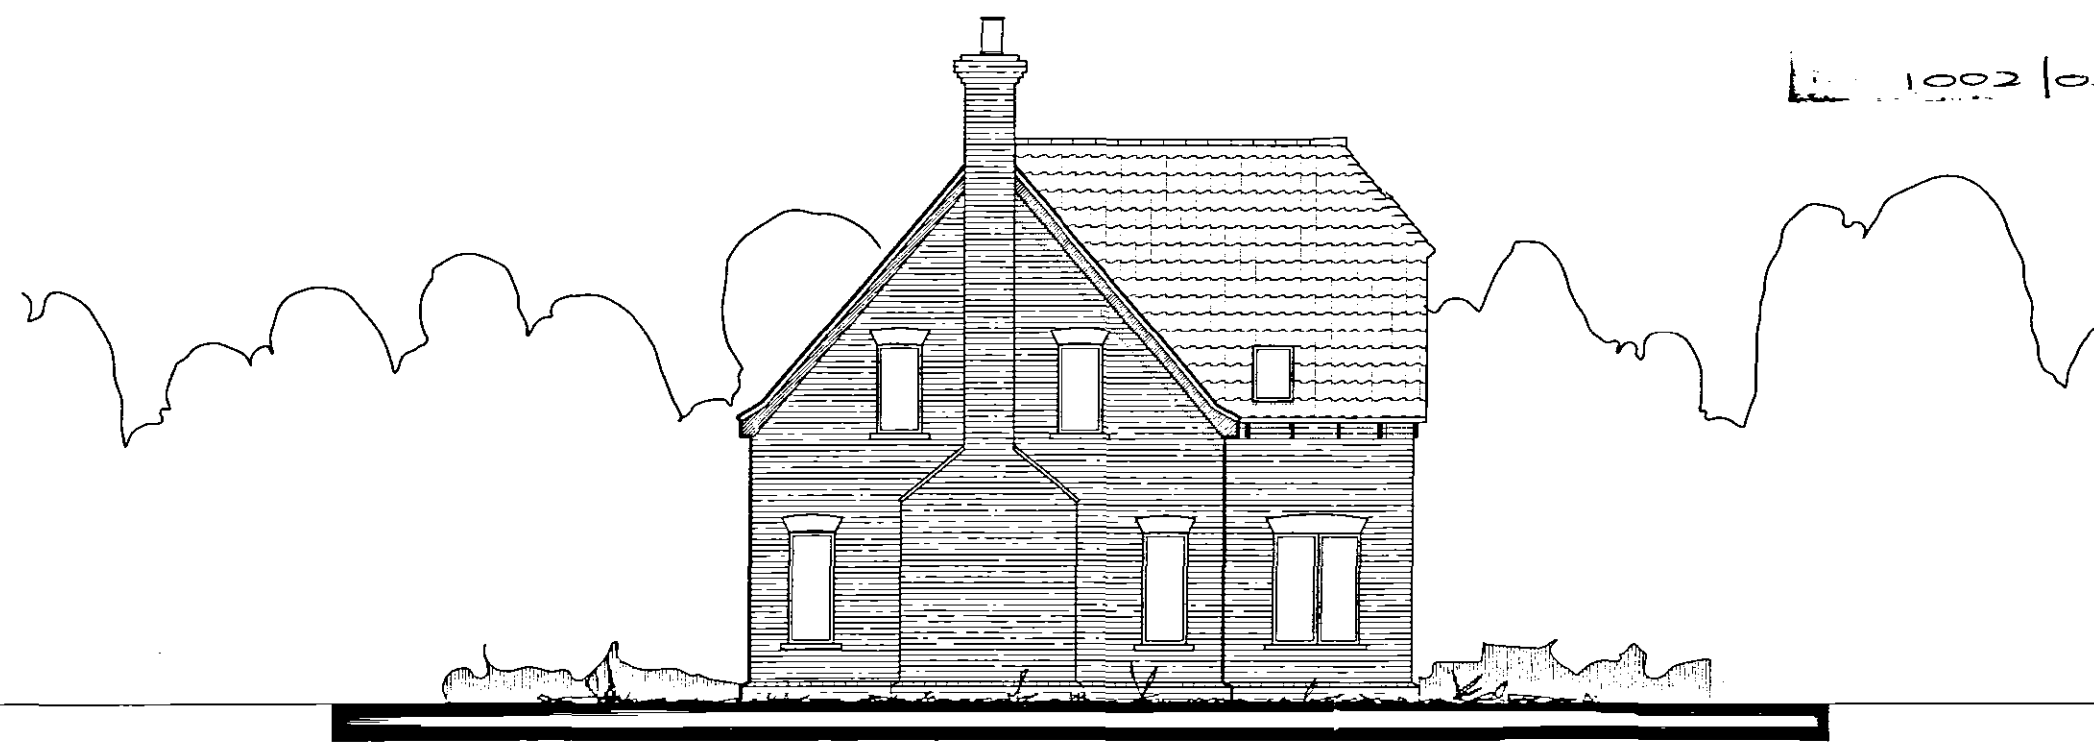

SIDE ELEVATION



SIDE ELEVATION

Revisions:

05 AUGUST 2003.-RLB-(REV B)
AMENDMENTS AS REQUESTED

24 NOVEMBER 2003
REVISION C.
AMENDMENTS AS REQUESTED

Checked by: ***
Date checked: *****

Title:
MODIFIED CANFIELD

BARN

Handing:
LOUNGE RIGHT

Client Name:
MR & MRS R PRUDDEN
LINCOLNSHIRE

Drawn By: MLP
Date: 18-JUL-2003

Scale: 1:100
Size: A3

Job No: 03-170
Type: E2
Rev: C

Drawing No: 4

This document is the copyright of Potton Ltd.
and is made available on the express condition
that it shall not be used in connection with
the erection of any building or the production
of any components for such a building unless
the building to be erected or the components
are supplied by Potton Ltd.

© Potton Ltd.
(Formerly Potton Timber Engineering Co.Ltd)

potton
Potton Limited
Lakes, Great North Road
Beas, HX44 3BA
Tel No: (01480) 401401
Fax No: (01480) 401444
Web Site: www.potton.co.uk