



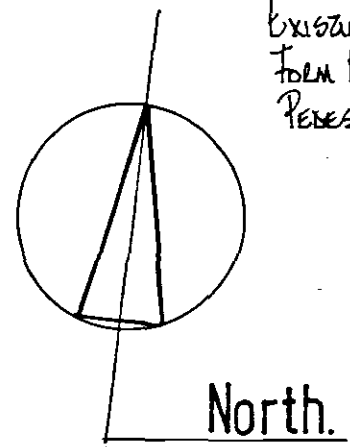

EXISTING HEDGELAND & TREES REMOVED TO FORM NEW VEHICULAR ACCESS & NECESSARY PEDESTRIAN VISIBILITY SPLAYS.

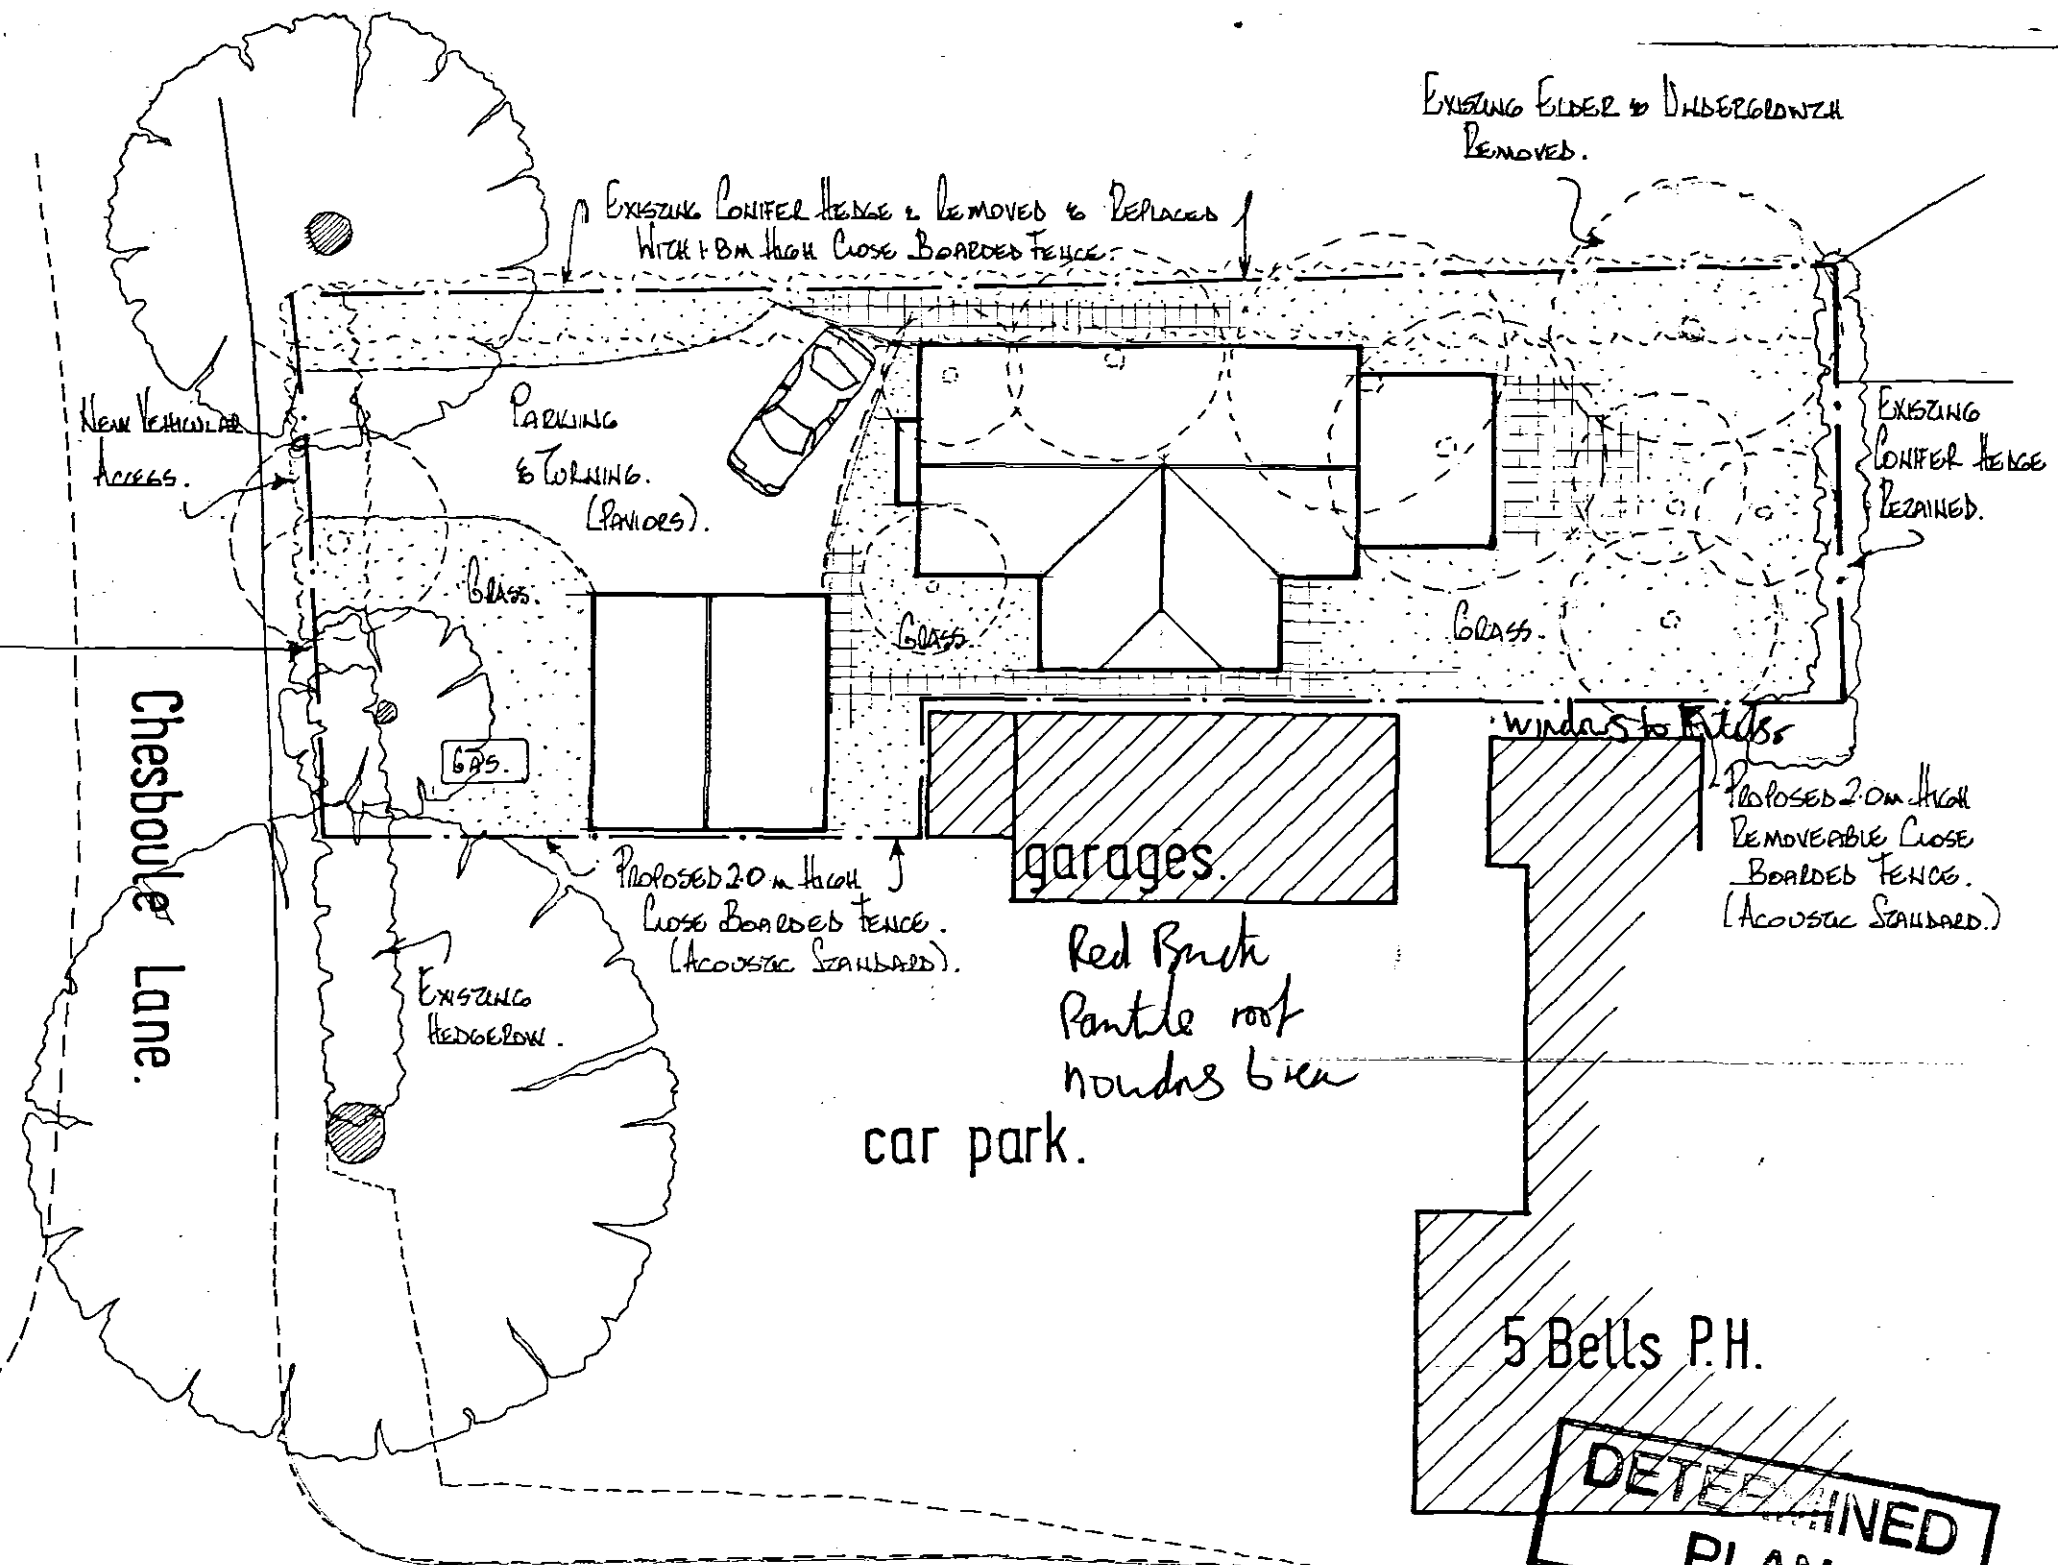

EXISTING CONIFER FENCE & REMOVED & REPLACED WITH 1.8m HIGH CLOSE BOARDED FENCE.

EXISTING ELDER & UNDERGROWTH REMOVED.

EXISTING CONIFER FENCE RETAINED.

PROPOSED 2.0m HIGH REMOVABLE CLOSE BOARDED FENCE. (ACOUSTIC STANDARD).

PROPOSED 2.0m HIGH CLOSE BOARDED FENCE. (ACOUSTIC STANDARD).

garages.

Red Brick
Pantile roof
rounds brick

car park.

5 Bells P.H.

DETERMINED
PLAN

SHDC
Planning & Development
12 AUG 2003
Ref 1002/03

Siltgate.

Carter's
Bridge.

SITE LAYOUT PLAN. 1:200.

adj. Five Bells P.H., Siltside, GOSBERTON RISEDALE, Lincs.

1025.100.

Mr. and Mrs. R. PRUDDEN.