


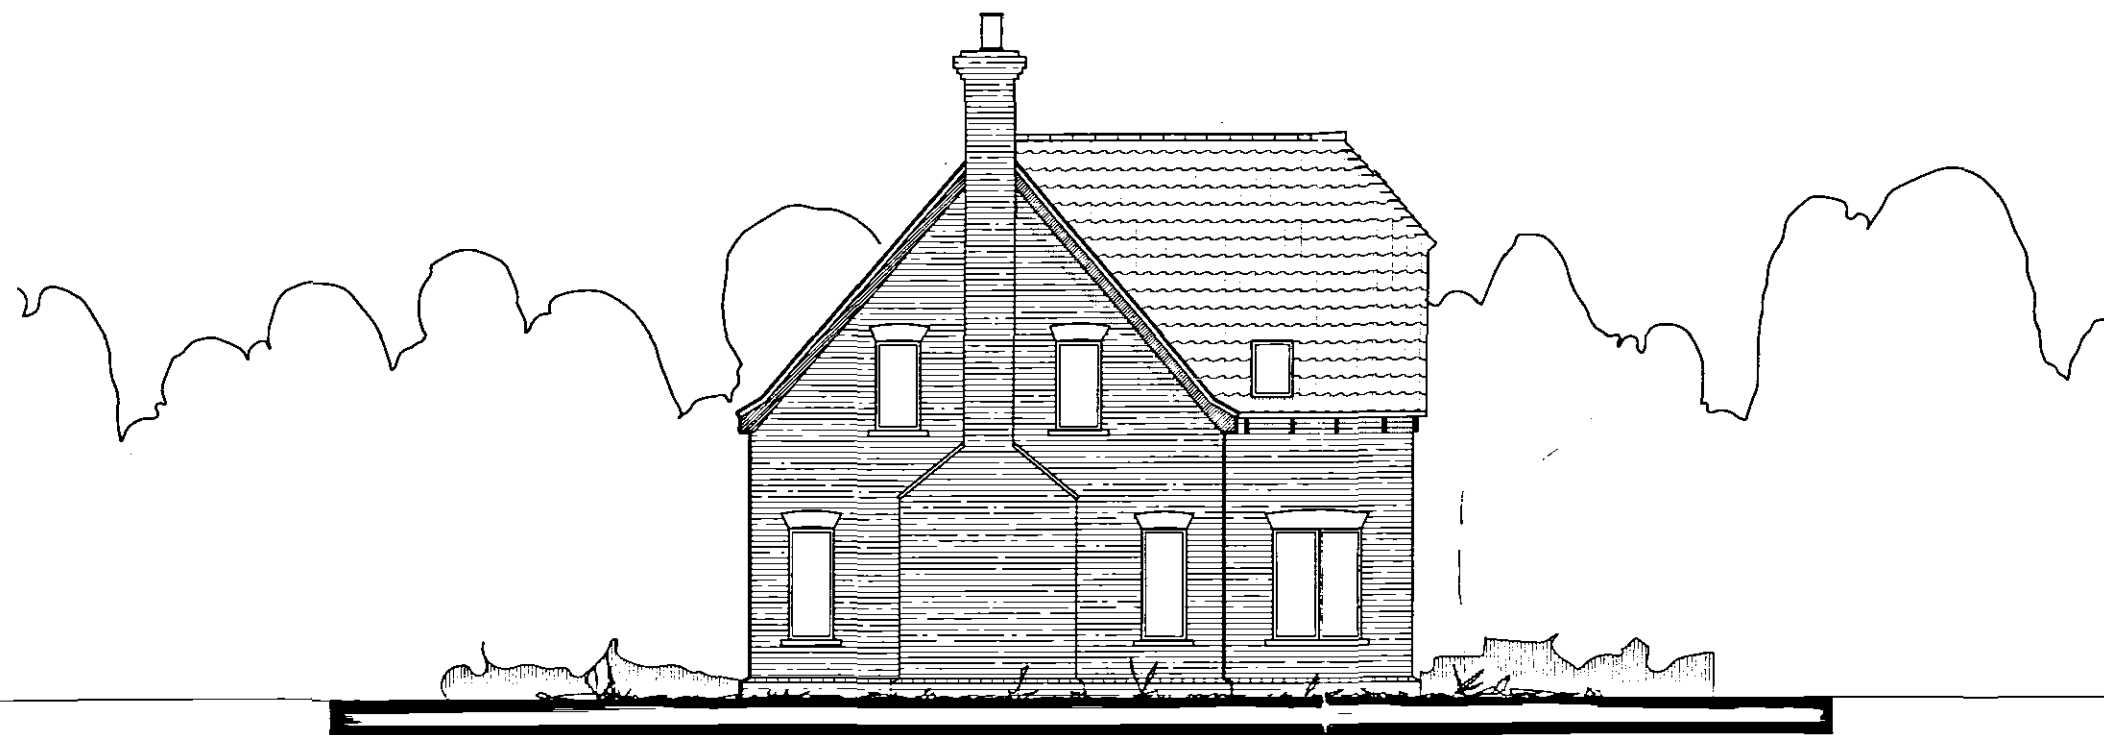

SIDE ELEVATION



SIDE ELEVATION

**DETERMINED
PLAN**

12 AUG 2003
Ref 1002/03

Revisions:		
05 AUGUST 2003.-RLB-(REV B) AMENDMENTS AS REQUESTED		
Checked by:	Date checked:	
***	*****	
Title:		
MODIFIED CANFIELD		
BARN		
Handing:		
LOUNGE RIGHT		
Client Name:		
MR & MRS R PRUDDEN LINCOLNSHIRE		
Drawn By:	Date:	
MLP	18-JUL-2003	
Scale:	Size:	
1:100	A3	
Job No:	Type:	Rev:
03-170	E2	B
Drawing No: 4		
This document is the copyright of Potton Ltd, and is made available on the express condition that it shall not be used in connection with the erection of any building or the production of any components for such a building unless the building to be erected or the components are supplied by Potton Ltd.		
© Potton Ltd. (Formerly Potton Timber Engineering Co.Ltd)		
		
Potton Limited Wyboston Lakes, Great North Road Beas, MK44 3BA Tel No (01480) 401401 Fax No (01480) 401444 Web site: www.potton.co.uk		