


RevNo	Revision note	Date	Signature	Checked
A	Base Drawing for Comment	6/10/98		

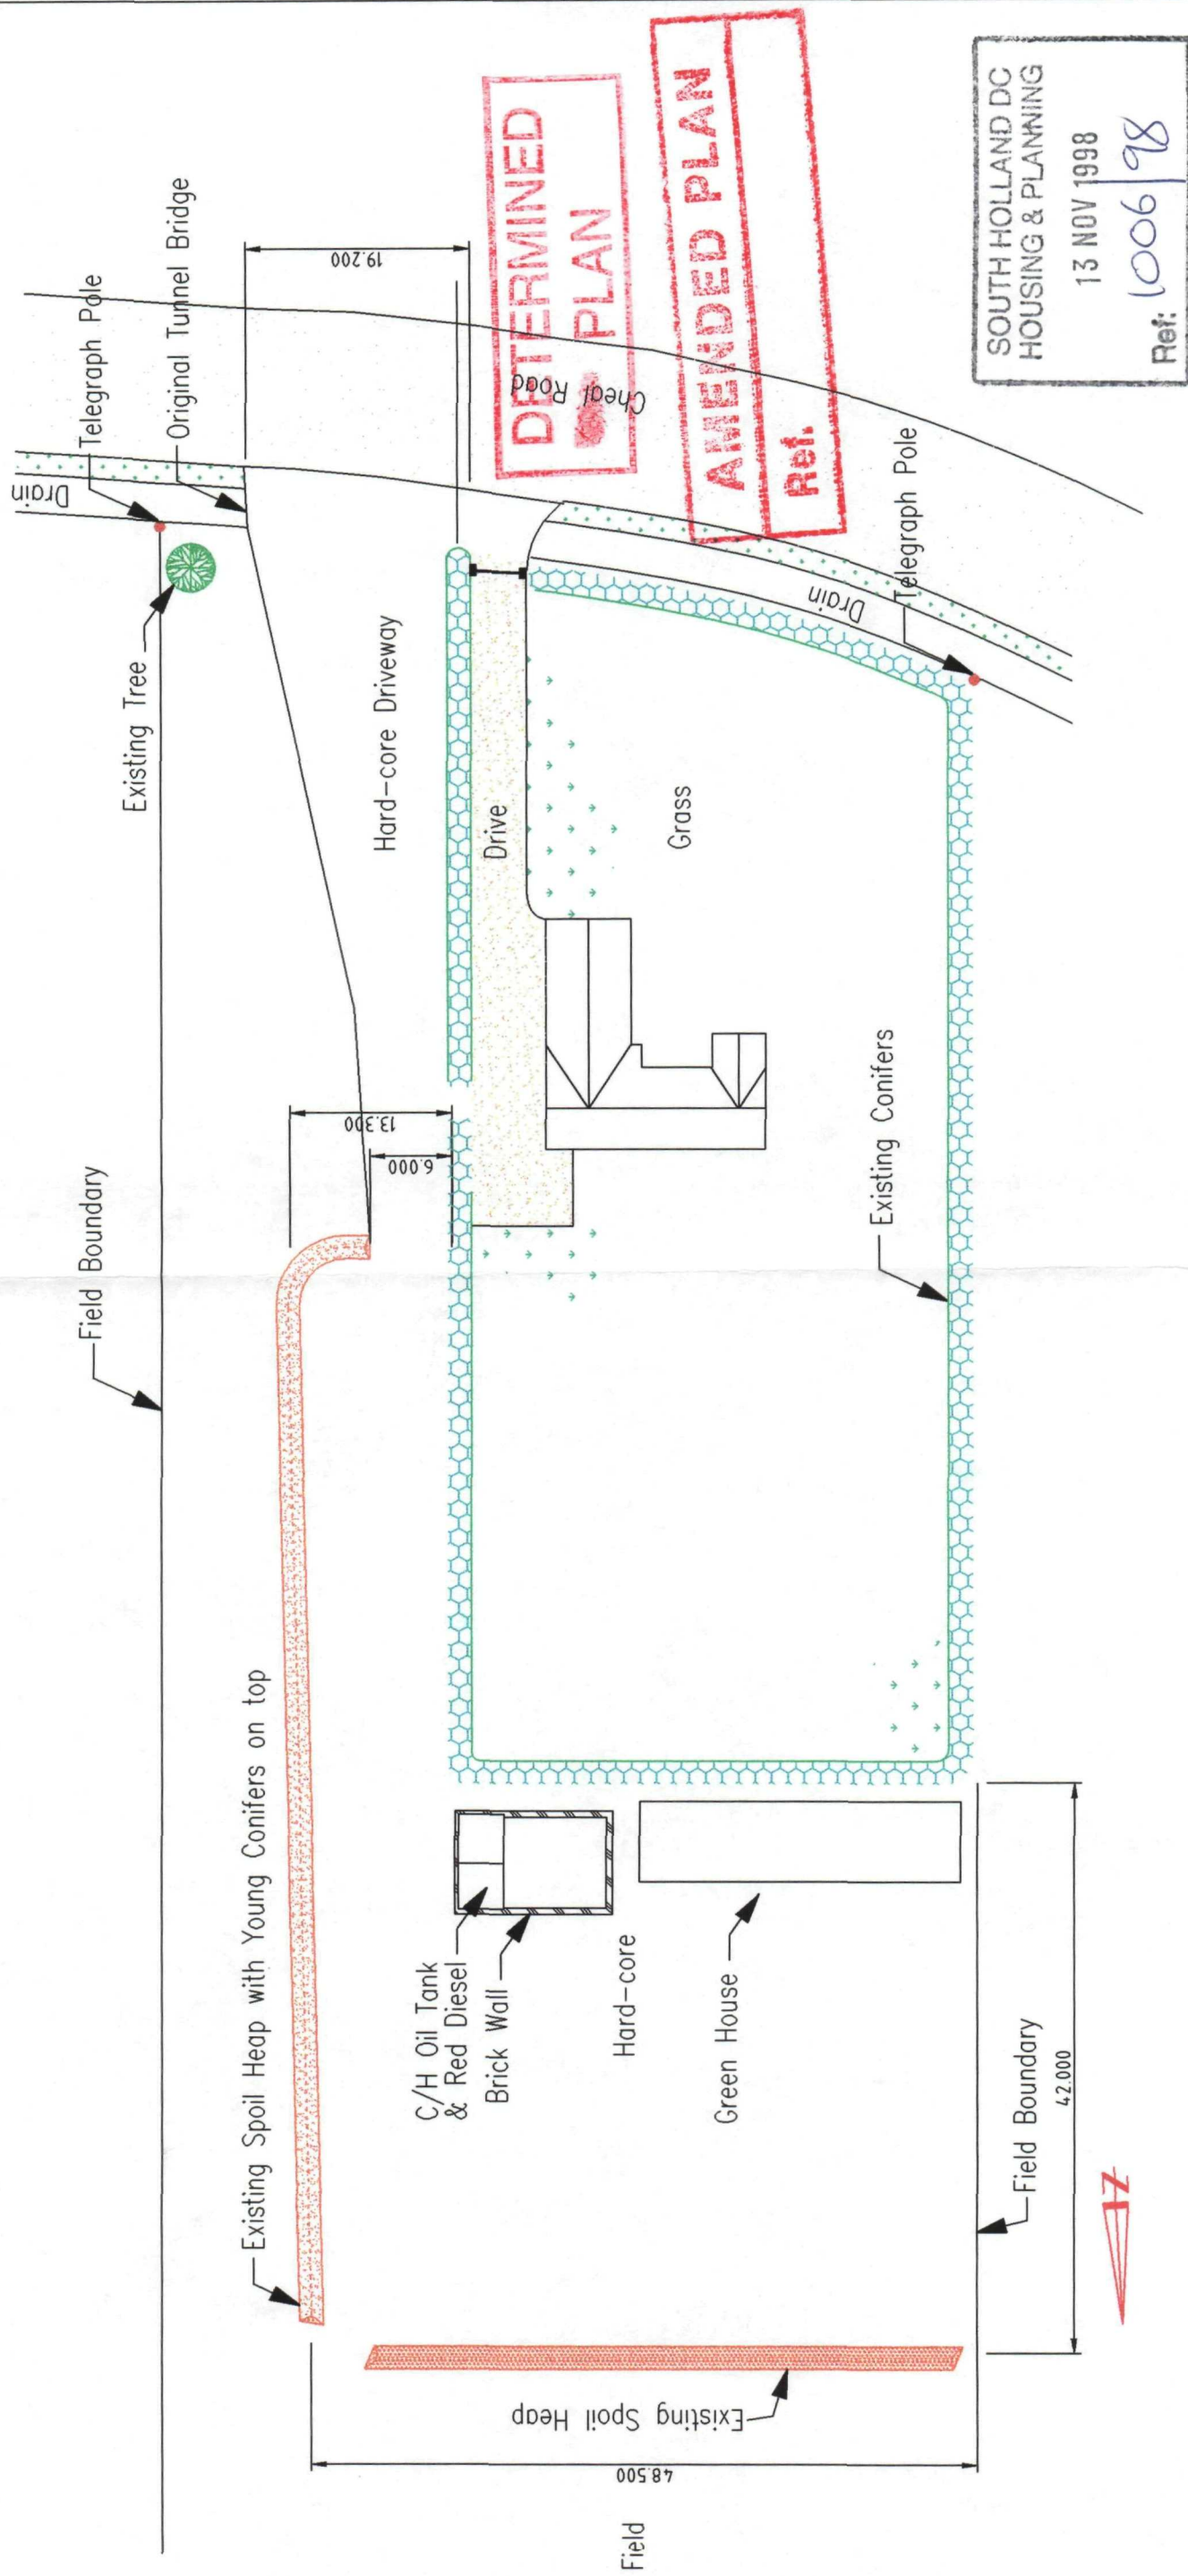

Itemref	Quantity	Title/Name, designation, material, dimension etc	Article No./Reference
Designed by C_BRADSHAW	Checked by D_JONES	Approved by - date DJONES_6/10/98	Date 8/10/98
		Filename LEEDWG	Scale 1:500
CURRENT LAYOUT AT OAK LODGE, CHEAL ROAD, GOSBERTON RISEGATE, SPALDING			
D.J. ASSOCIATES MANAGEMENT CONSULTANTS PRINCIPAL: DAVID JONES M.Arch. W.M. M.C.I.T. M.I.M.T. F.I.M.G.		RevNo A	Sheet 1