


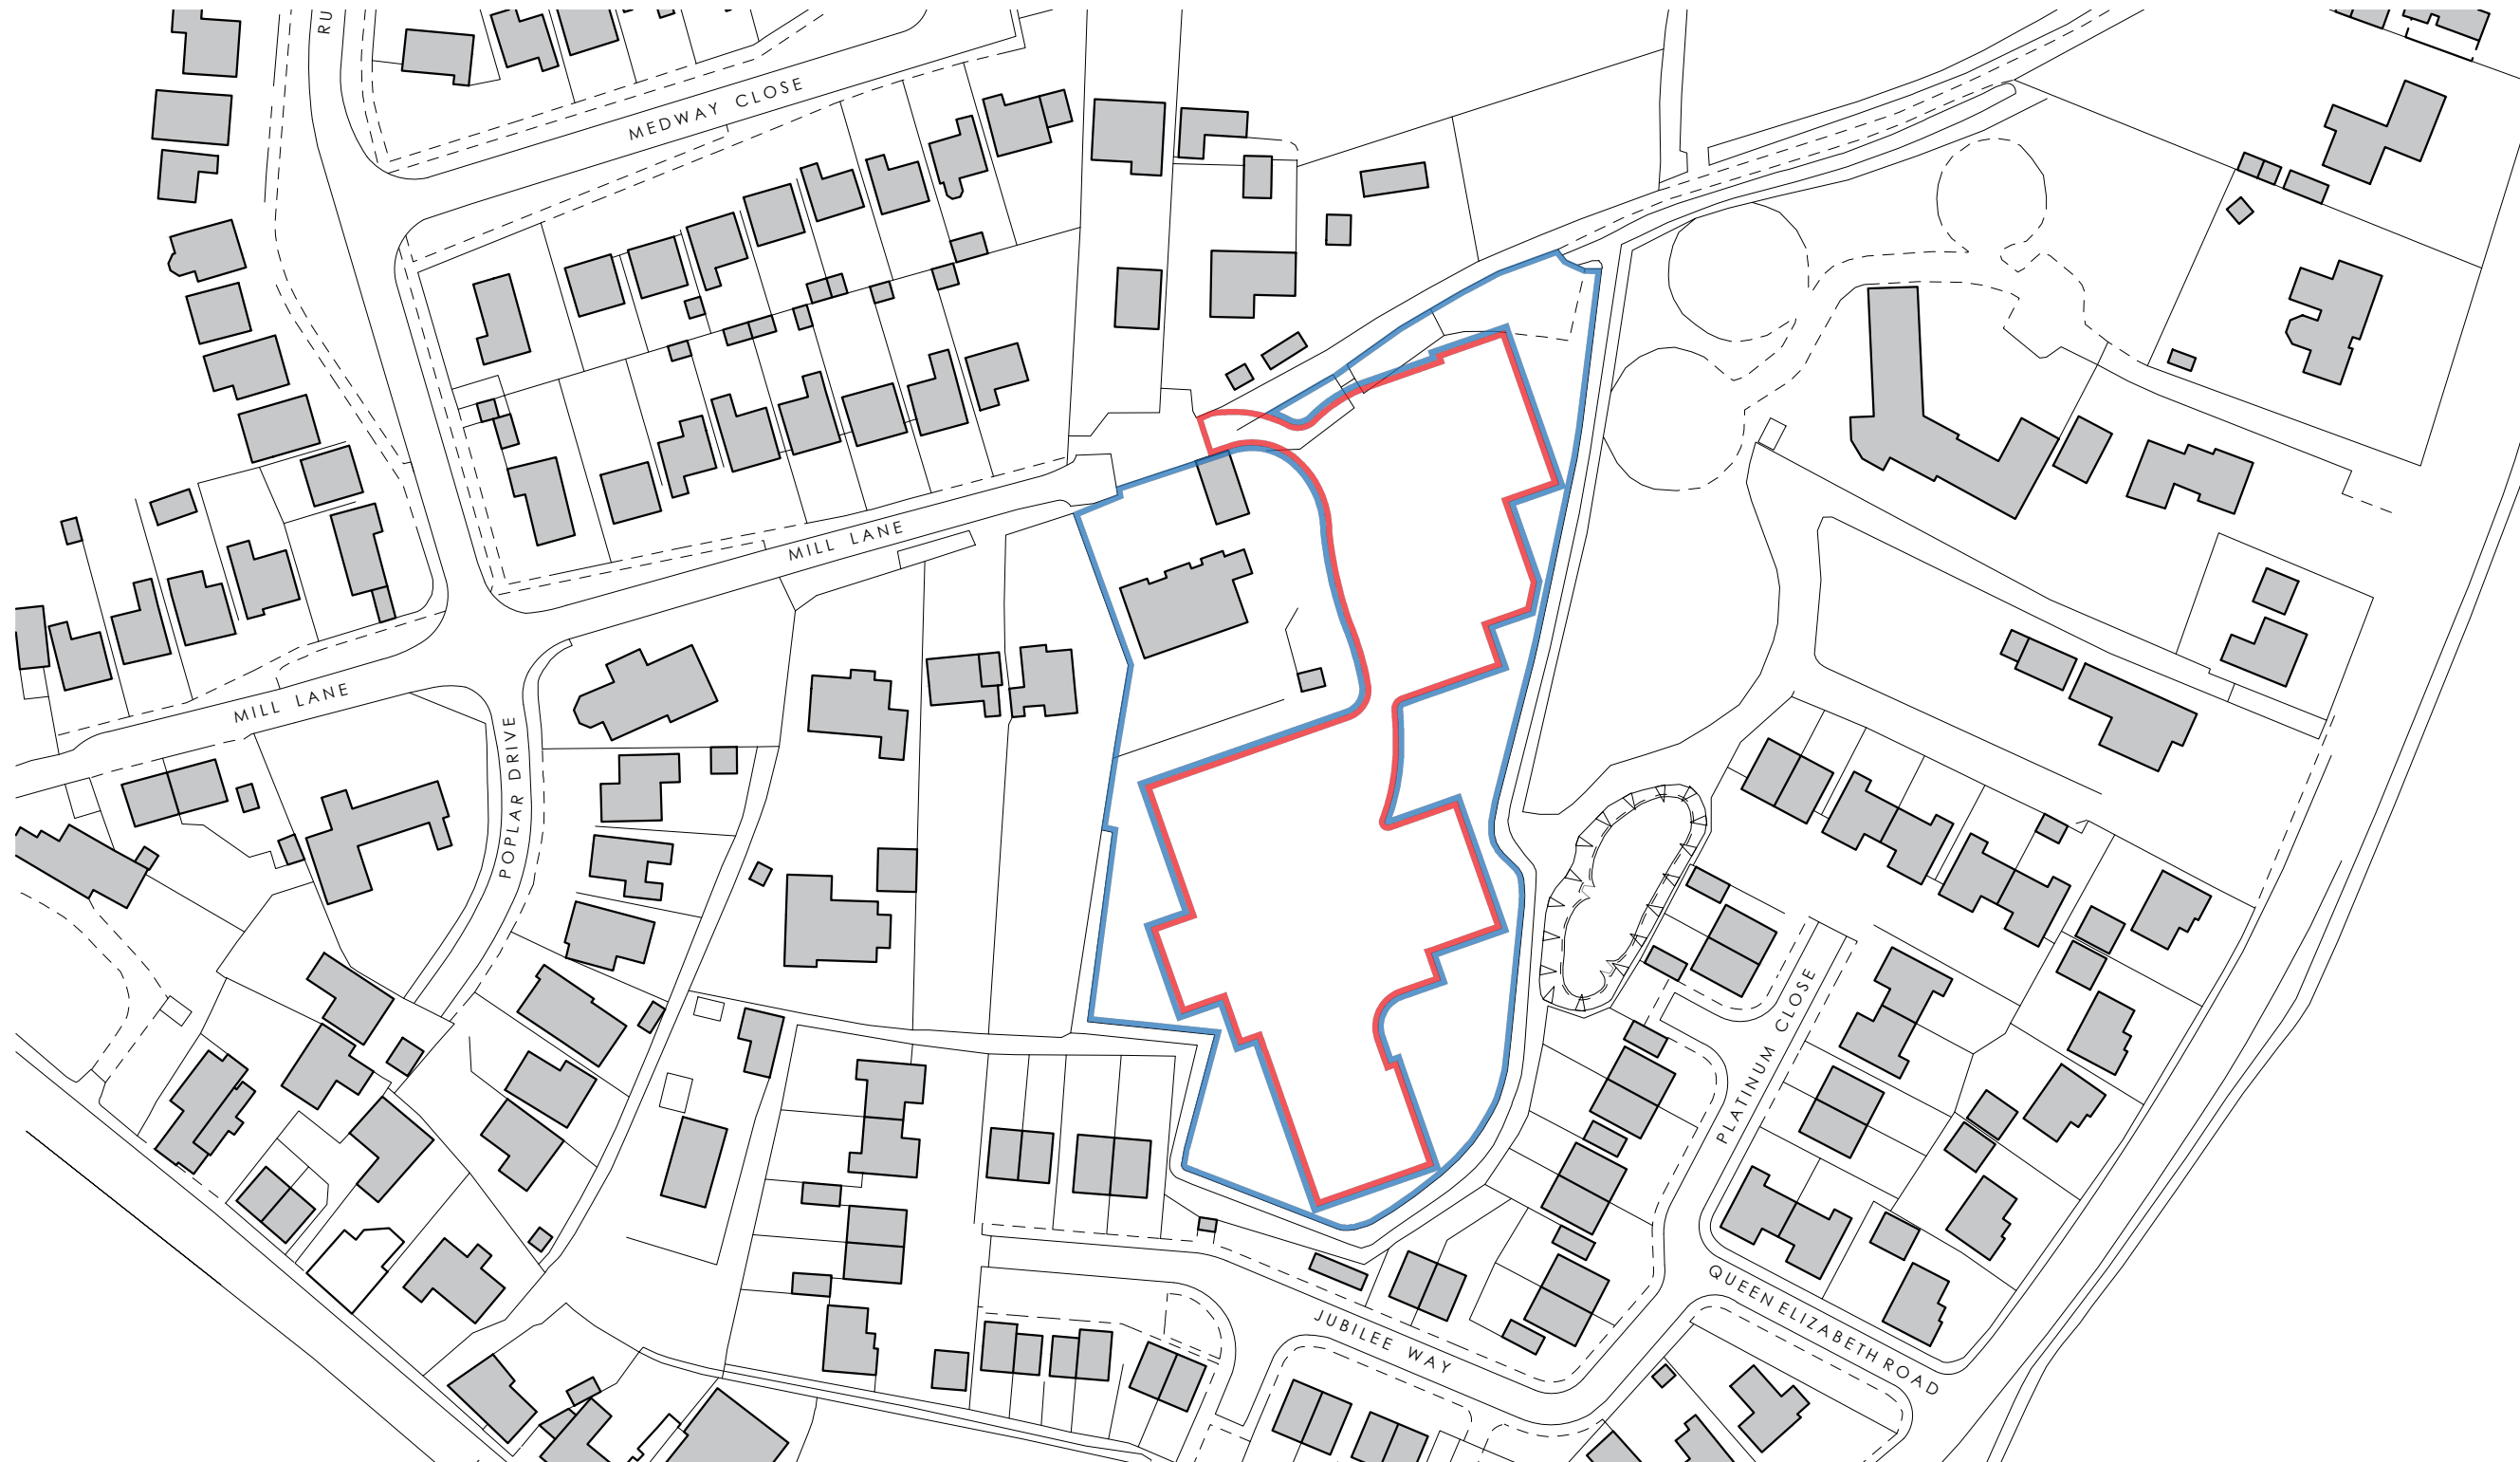


ISSUE STATUS

Planning

REVISION DATE DRAWN DESCRIPTION

CLIENT	Mr & Mrs Van Lier	DRAWN JC	PROJECT DESIGNER JC	PROJECT DIRECTOR KB
PROJECT	Land Adjacent to 43 Mill Lane, Gosberton	DATE 31.03.2026	SCALE 1:1250	PAPER SIZE A3
DRAWING	Location Plan	DRAWING NUMBER 655.LP.01		

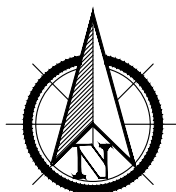

OFFICE 12, PRIORY ROAD BUSINESS HUB,
PRIORY ROAD, SPALDING,
PE11 2XE
T:01553 970033
E: design@studio11architecture.co.uk
W: www.studio11architecture.co.uk