



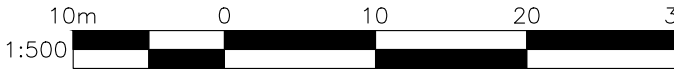


Do not scale directly from this drawing. All discrepancies are to be brought to the attention of the below office.

The copyright to this drawing is owned by Studio 11 Architecture.

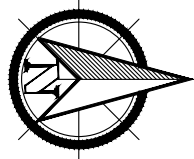

Key

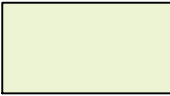

Domestic Garden



Existing Landscaping

REVISION DATE DRAWN DESCRIPTION

ISSUE STATUS

PLANNING



STUDIO11
architecture

OFFICE 12, PRIORY ROAD BUSINESS HUB,
PRIORY ROAD, SPALDING,
PE11 2XE

T: 01553 970033
E: design@studio11architecture.co.uk
W: www.studio11architecture.co.uk

CLIENT Mr & Mrs Van Lier

PROJECT Land Adjacent to 43 Mill Lane,
Gosberton

DRAWING Existing Site Layout

DRAWN JC	PROJECT DESIGNER JC	PROJECT DIRECTOR KB
DATE 25.09.2026	SCALE 1:500	PAPER SIZE A2

DRAWING NUMBER 655.PD.00