


KEY:

— SITE BOUNDARY

— OTHER LAND BELONGING TO APPLICANT

— BUILDING LINE OF SURROUNDING PROPERTIES

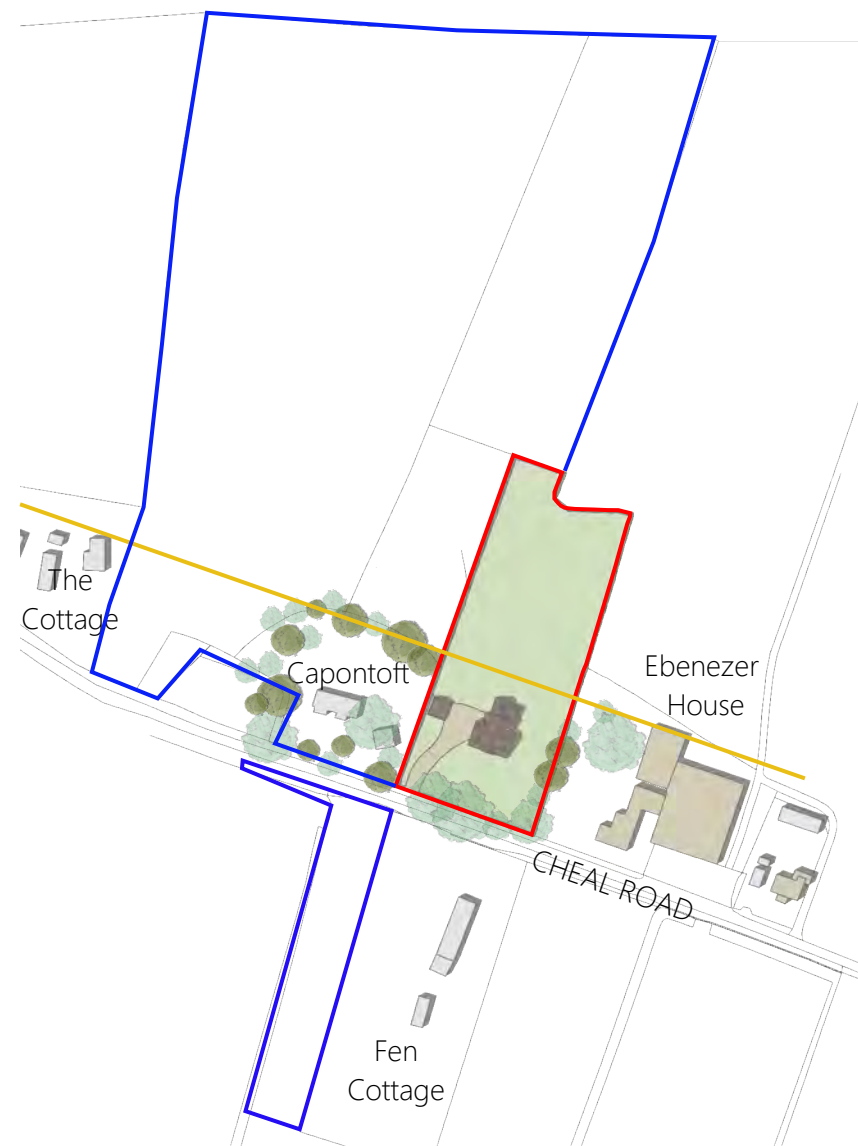

Ordnance Survey, (c) Crown Copyright 2018. All rights reserved. Licence number 100022432

LOCATION PLAN.

Proposed
Scale 1:2500

BLOCK PLAN.

Proposed
Scale 1:500

Existing Access
Retained



T.J. CRUMP OAKWRIGHTS LTD
THE LAKES, SWAINSHILL,
HEREFORD, HR4 7PU
T: (01432) 353353 E: enquiries@oakwrights.co.uk



CLIENT
MR M GARNER

PROJECT
PROPOSED HOUSE

SITE ADDRESS
CAPONTOFT, CHEAL ROAD,
GOSBERTON, SPALDING,
LINCOLNSHIRE

DATE	26.09.18
DRAWN	AC
CHECKED	MH

SCALE	1:2500/1:500.@.A3
DRG. NO.	18-159.GAR-03
REV.	02

© This drawing, its contents, and all information contained therein is protected by copyright. It may be used once only for its intended purpose under a contract with T J Crump Oakwrights Ltd, but specifically not for any other use or purpose. This drawing is for Planning purposes and does not constitute a construction issue drawing. All setting out dimensions and levels are indicative and are subject to detailed site survey and site conditions. The Client and their agent are responsible for ensuring that Building Control and construction drawings are carried out. Scaling from this drawing is for LPA information only; all dimensions are to be checked on site.