


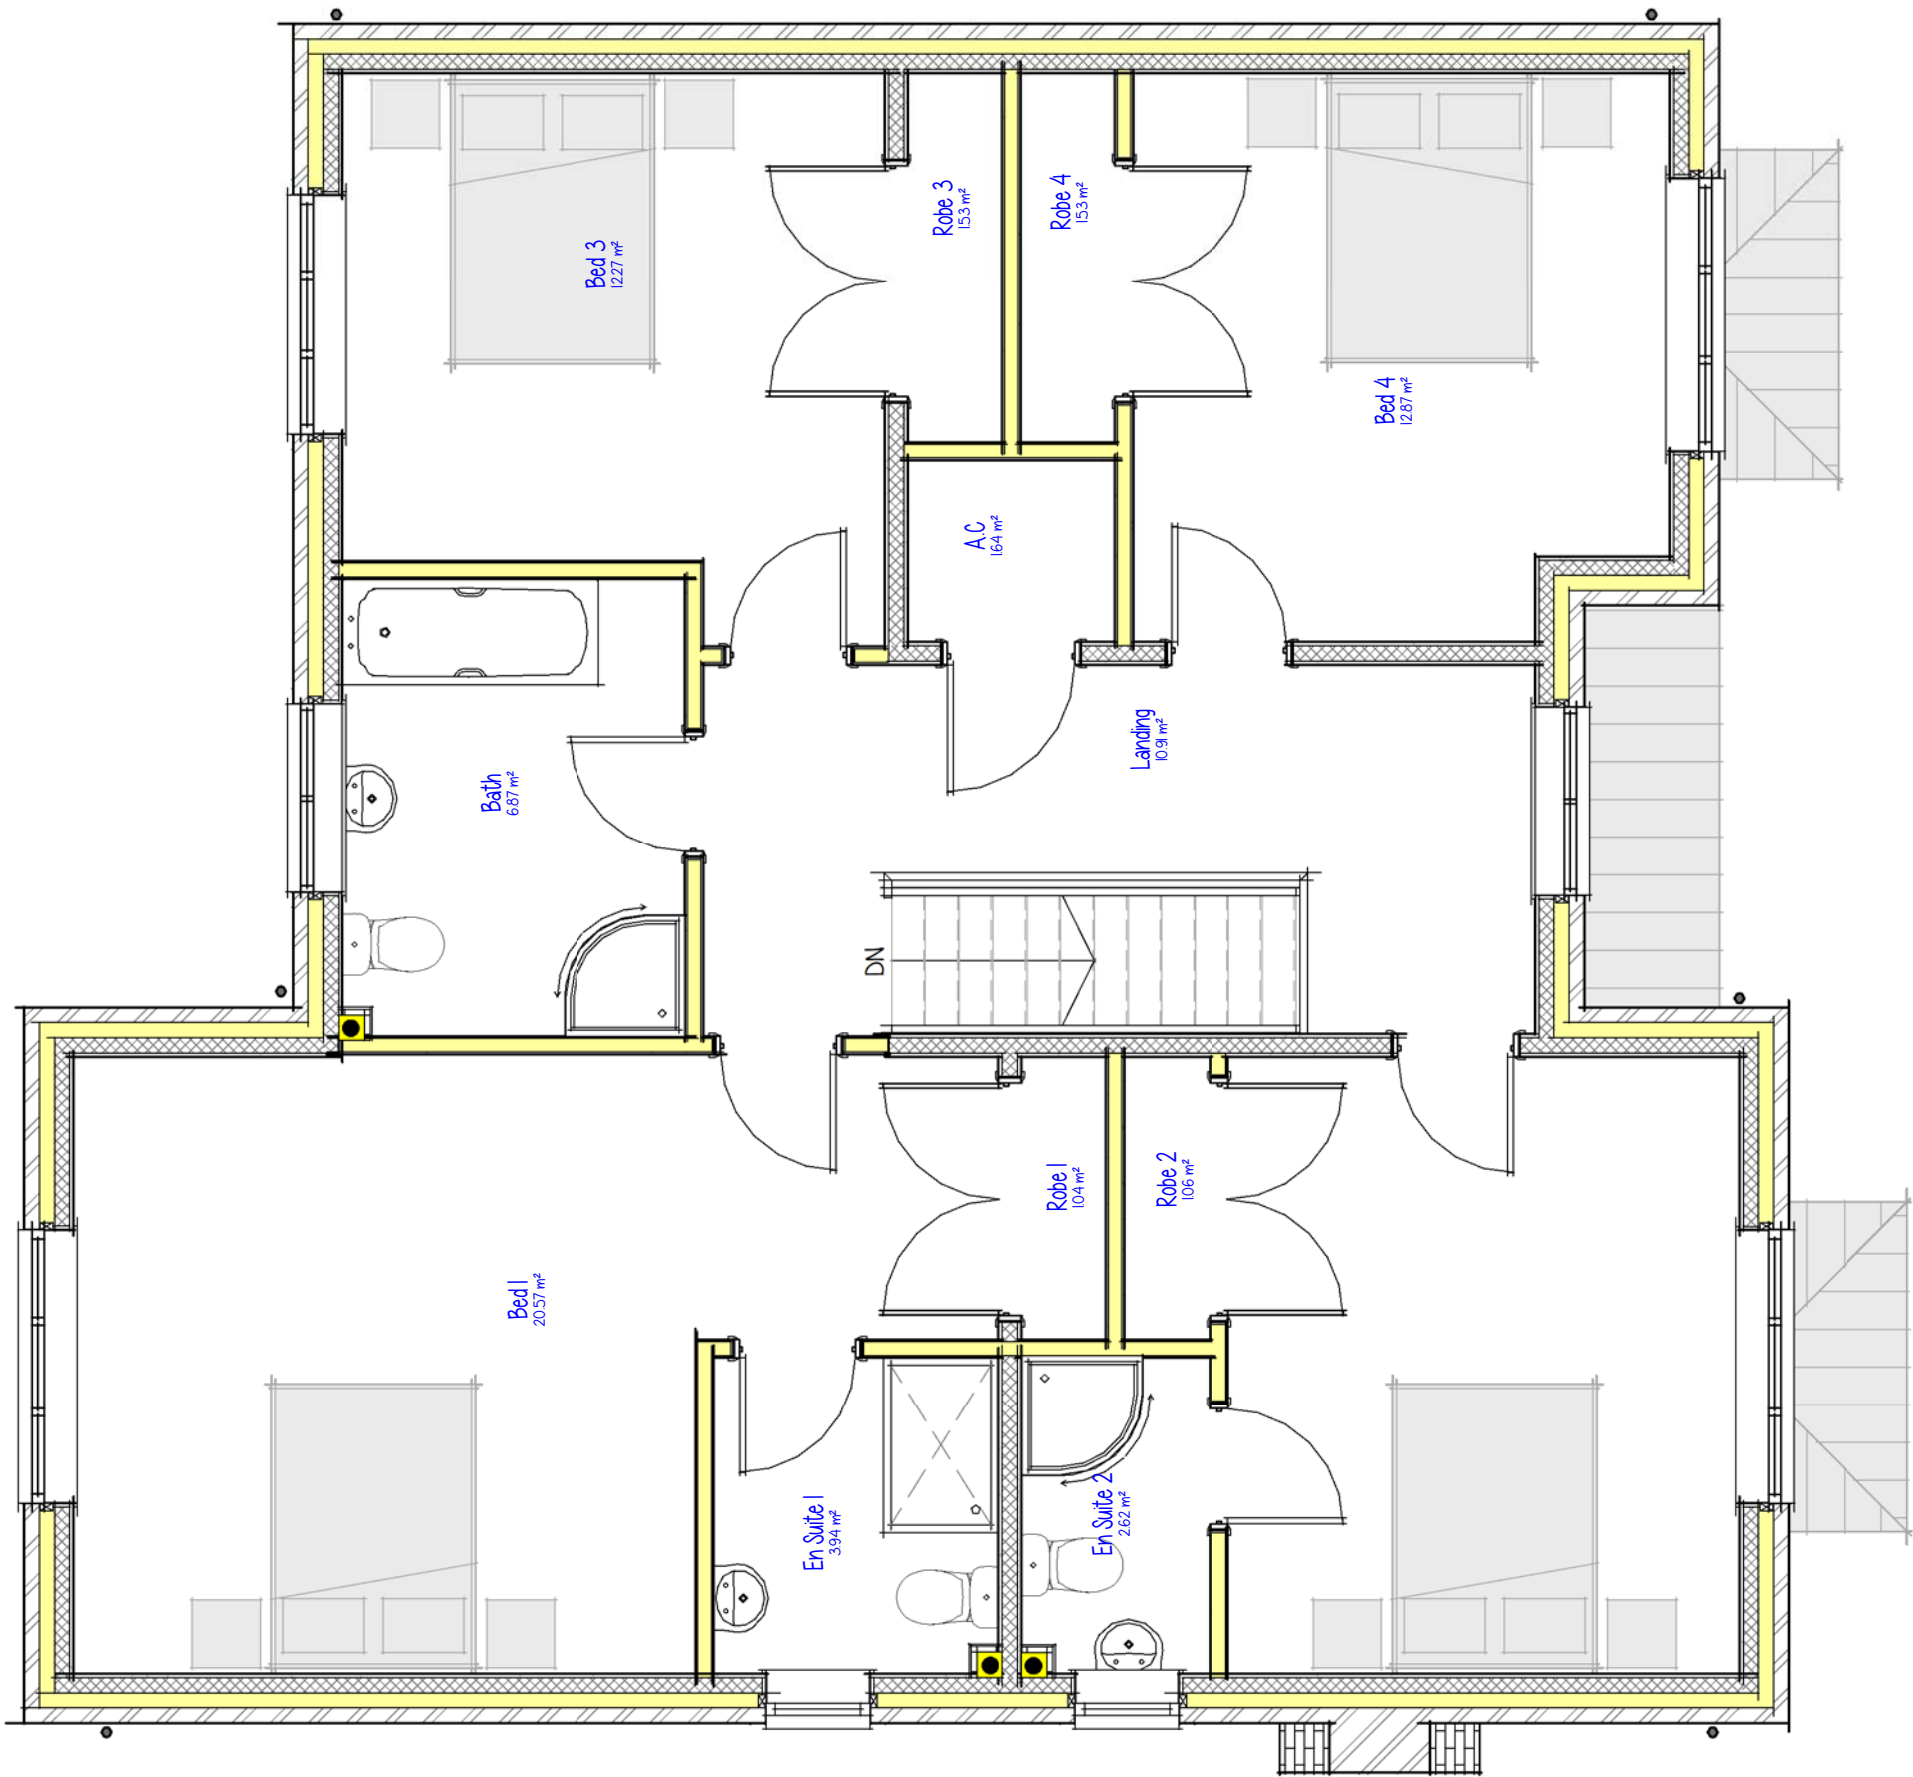

Plot 2 FF Layout

A3 Drg No : 3097 - 202 rev B

