


Terne coated stainless steel sheet on breather membrane approved by terne coated steel provider and secured to sheathing with proprietary fixings

17 Degree Pitch

Existing timber boarding to be retained. Inspected and repaired as required


Code 7-8 lead to gutters retained. Repair and make good as required

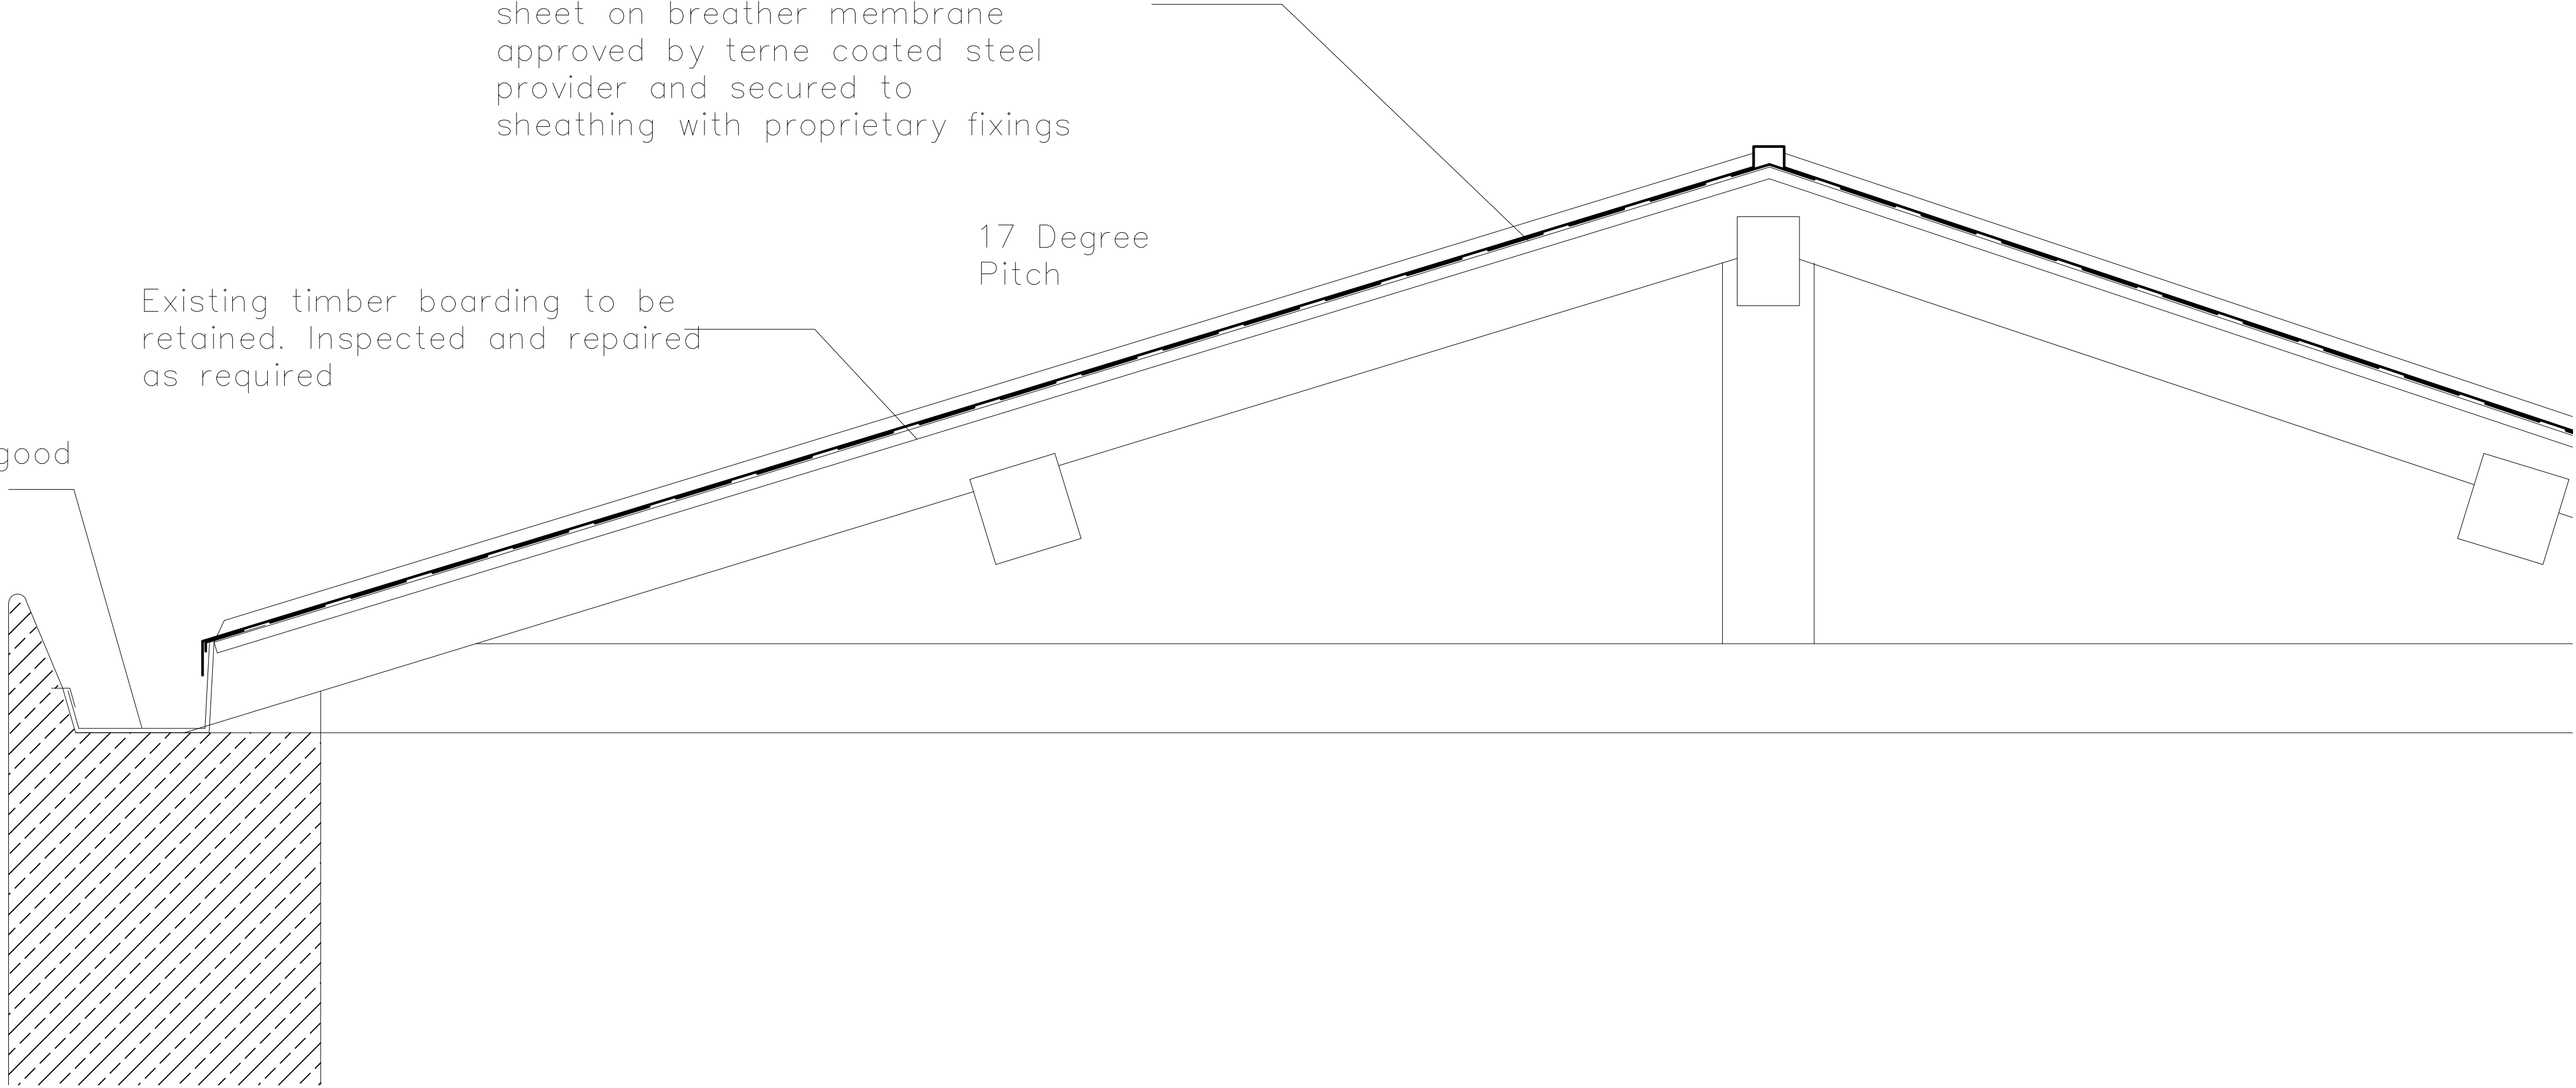

Section A-A


Lead flashing dressed into stonework to Lead Association detail, Dressed over perimeter upstand to terne coated steel

Lead flashing dressed into stonework to Lead Association detail, Dressed over perimeter upstand to terne coated steel

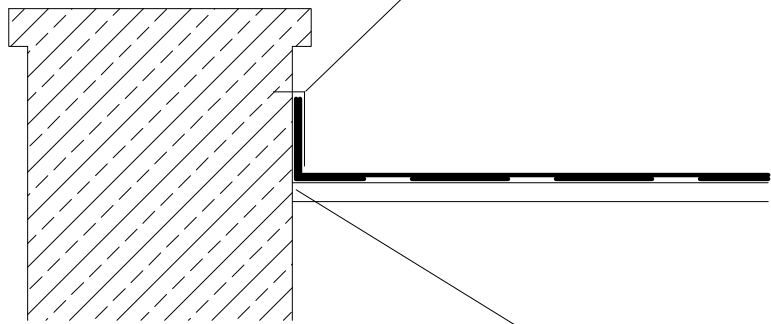


Terne coated steel dressed up wall min 100mm at perimeter

Parapet Detail
(proposed)
1-1

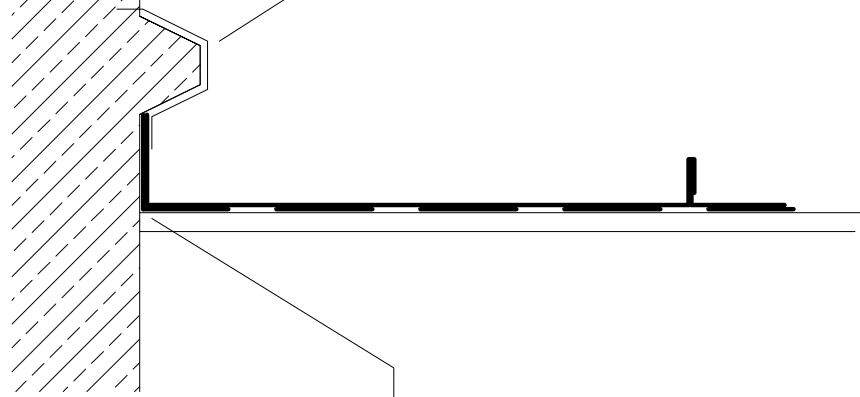

Terne coated steel dressed up wall min 100mm at perimeter

Abutment Detail
(proposed)
2-2

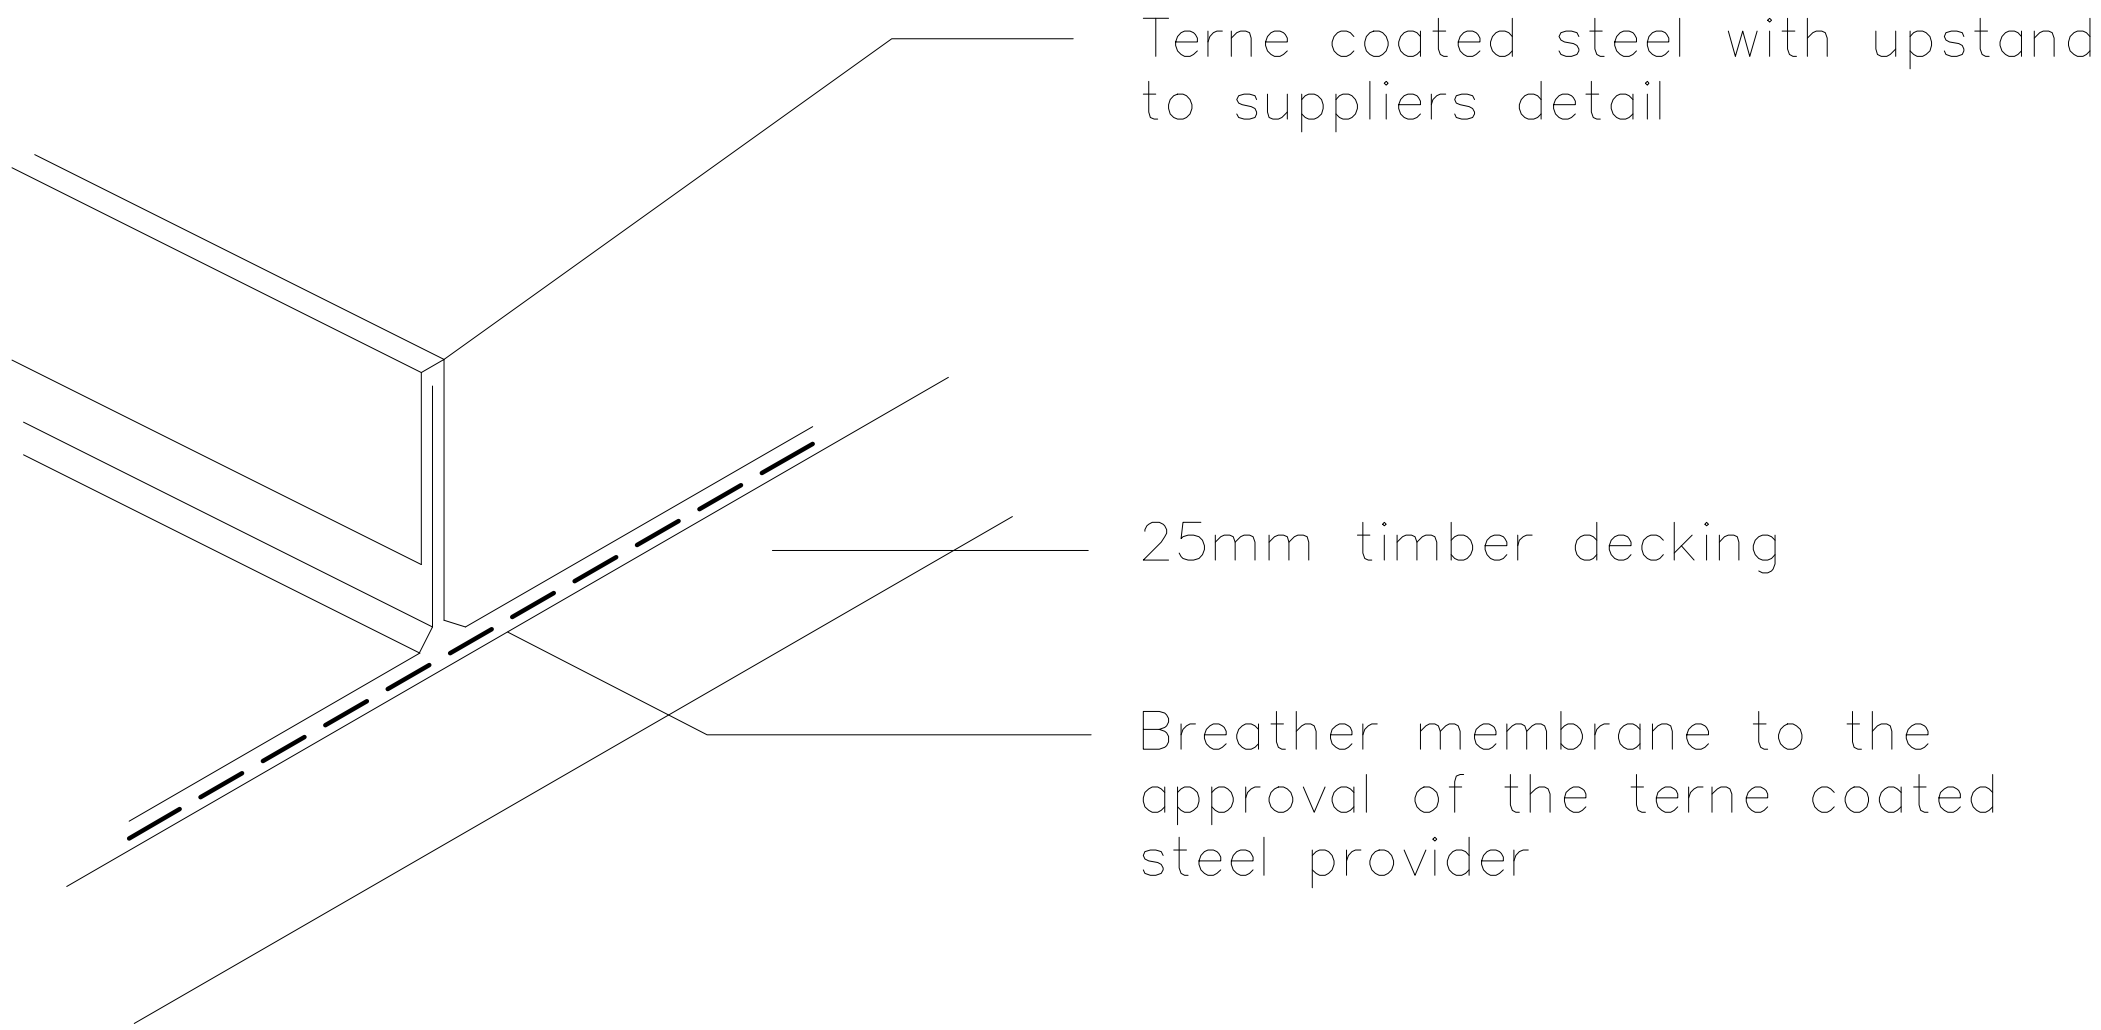

Proposed Terne coated steel upstand detail

SOUTH AISLE AND LADY CHAPEL INDICATED				REV: A	DATE: 22.08.19
JOB TITLE: THE CHURCH OF ST. PETER AND ST. PAUL GOSBERTON				SCORER & HAWKINS LTD.	
DRAWING TITLE: PROPOSED SECTION AND DETAILS LADY CHAPEL					
SCALE: 1:10	DATE: 02.07.2019	DRAWING No: 3128/08	REV: A	Registered Office: 20 Banks Street, Horncastle, Lincs LN9 5BW Telephone 01507 524556 Fax 01507 524300 Email scorerhawkins@enterprise.net	
© Copyright Reserved		Drawing not to be scaled			
				Dimensions to be checked on site	