

DAWSONS CHARITY FARM
GOSBERTON CLOUGH.

Proposed Site Layout Plan.


SOUTH HOLLAND DC
HOUSING & PLANNING
30 SEP 1997
Ref: 1045/97.

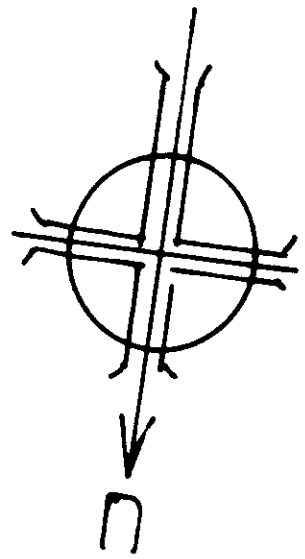

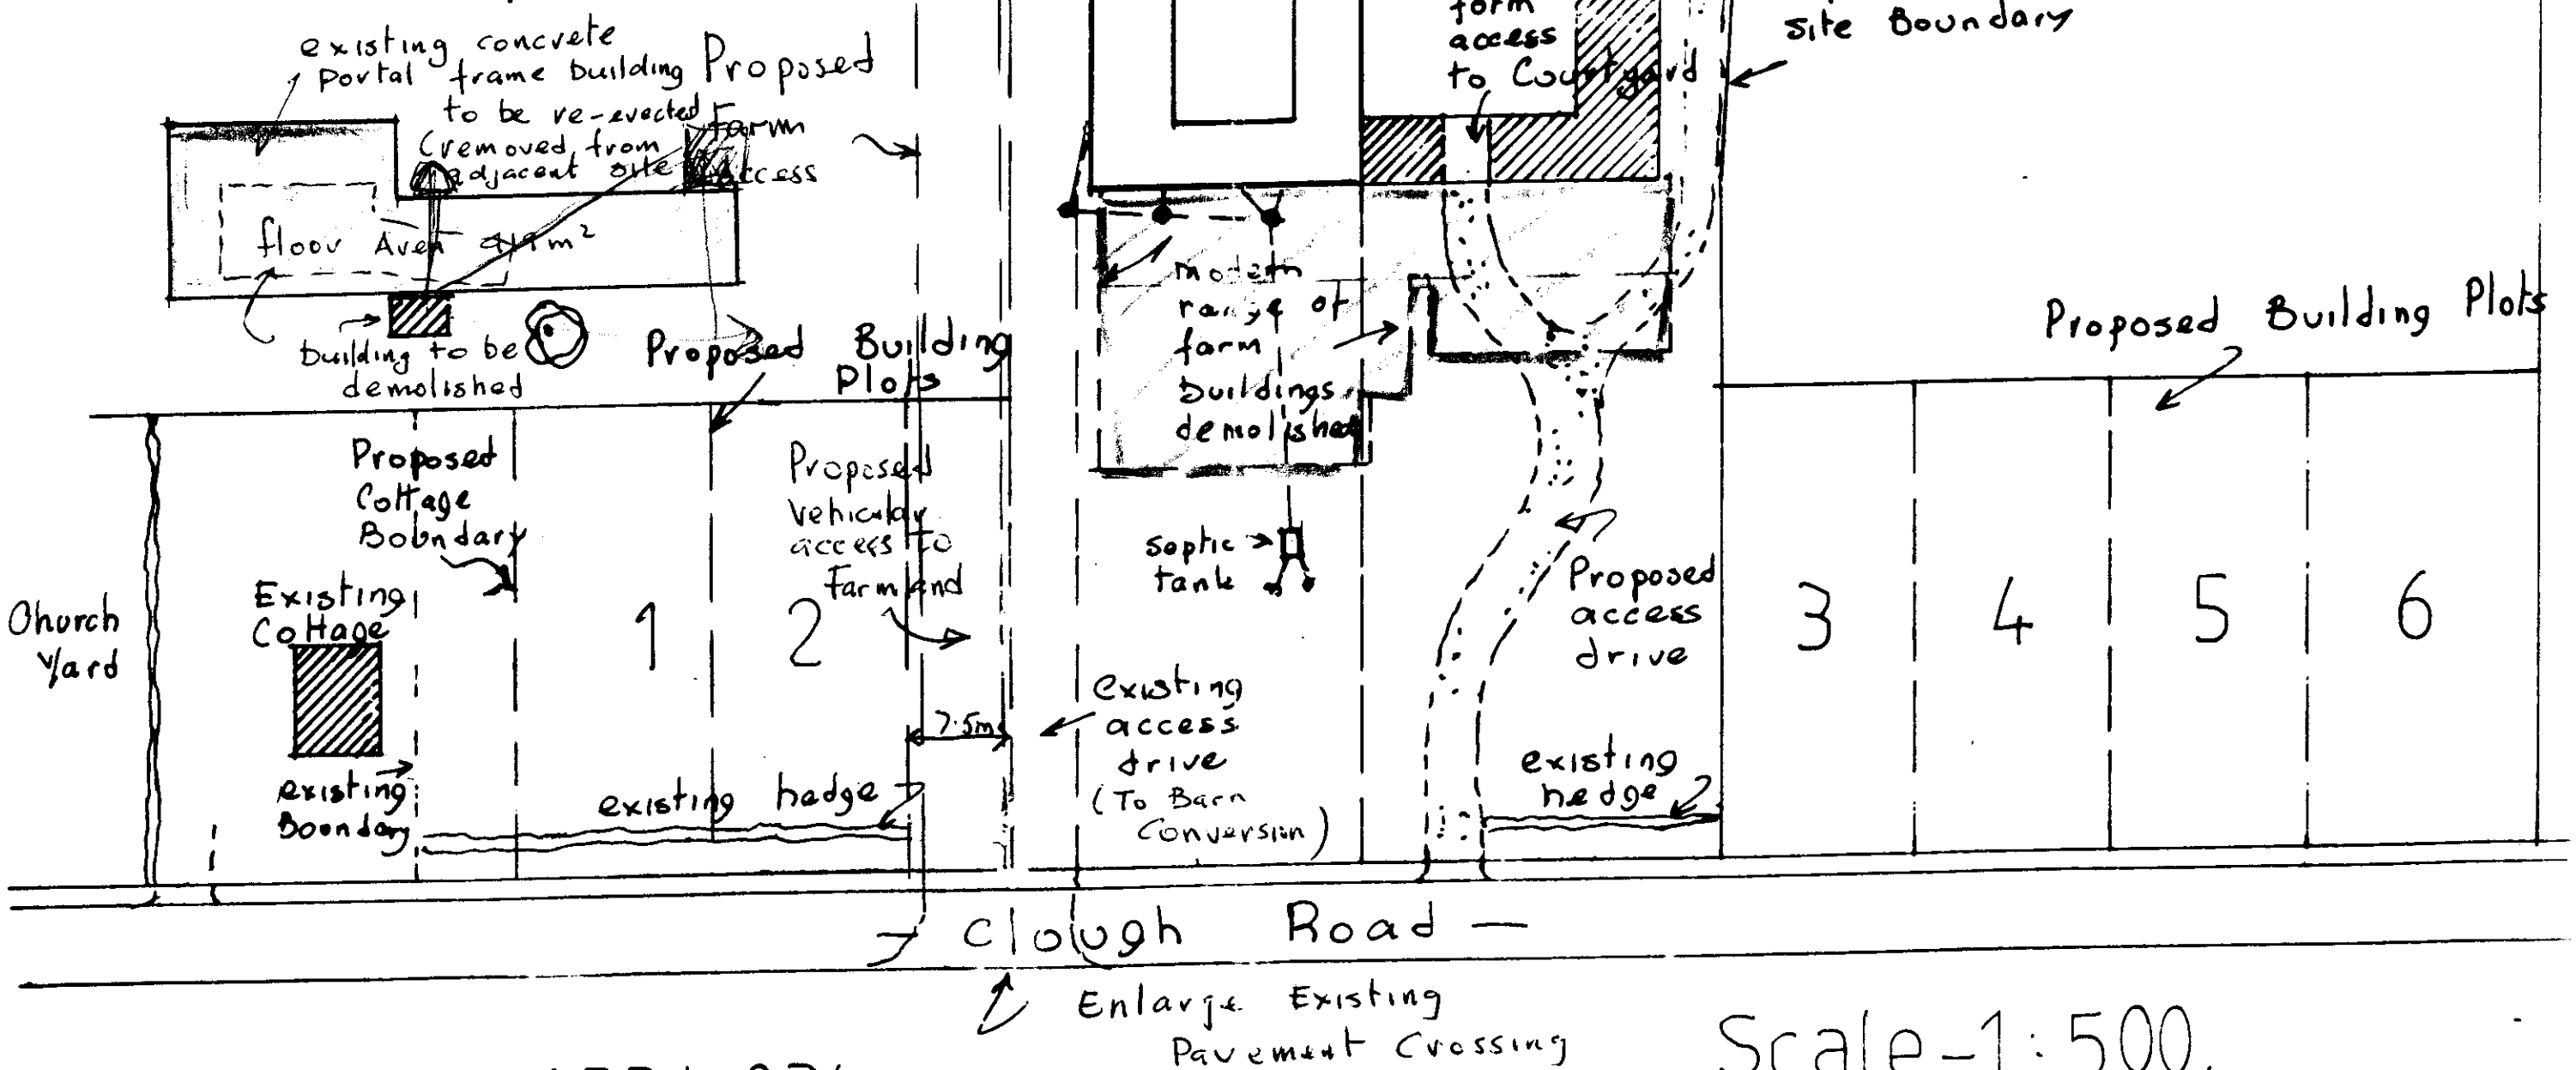

Scale-1:500.

Drawing No 1534·03b.

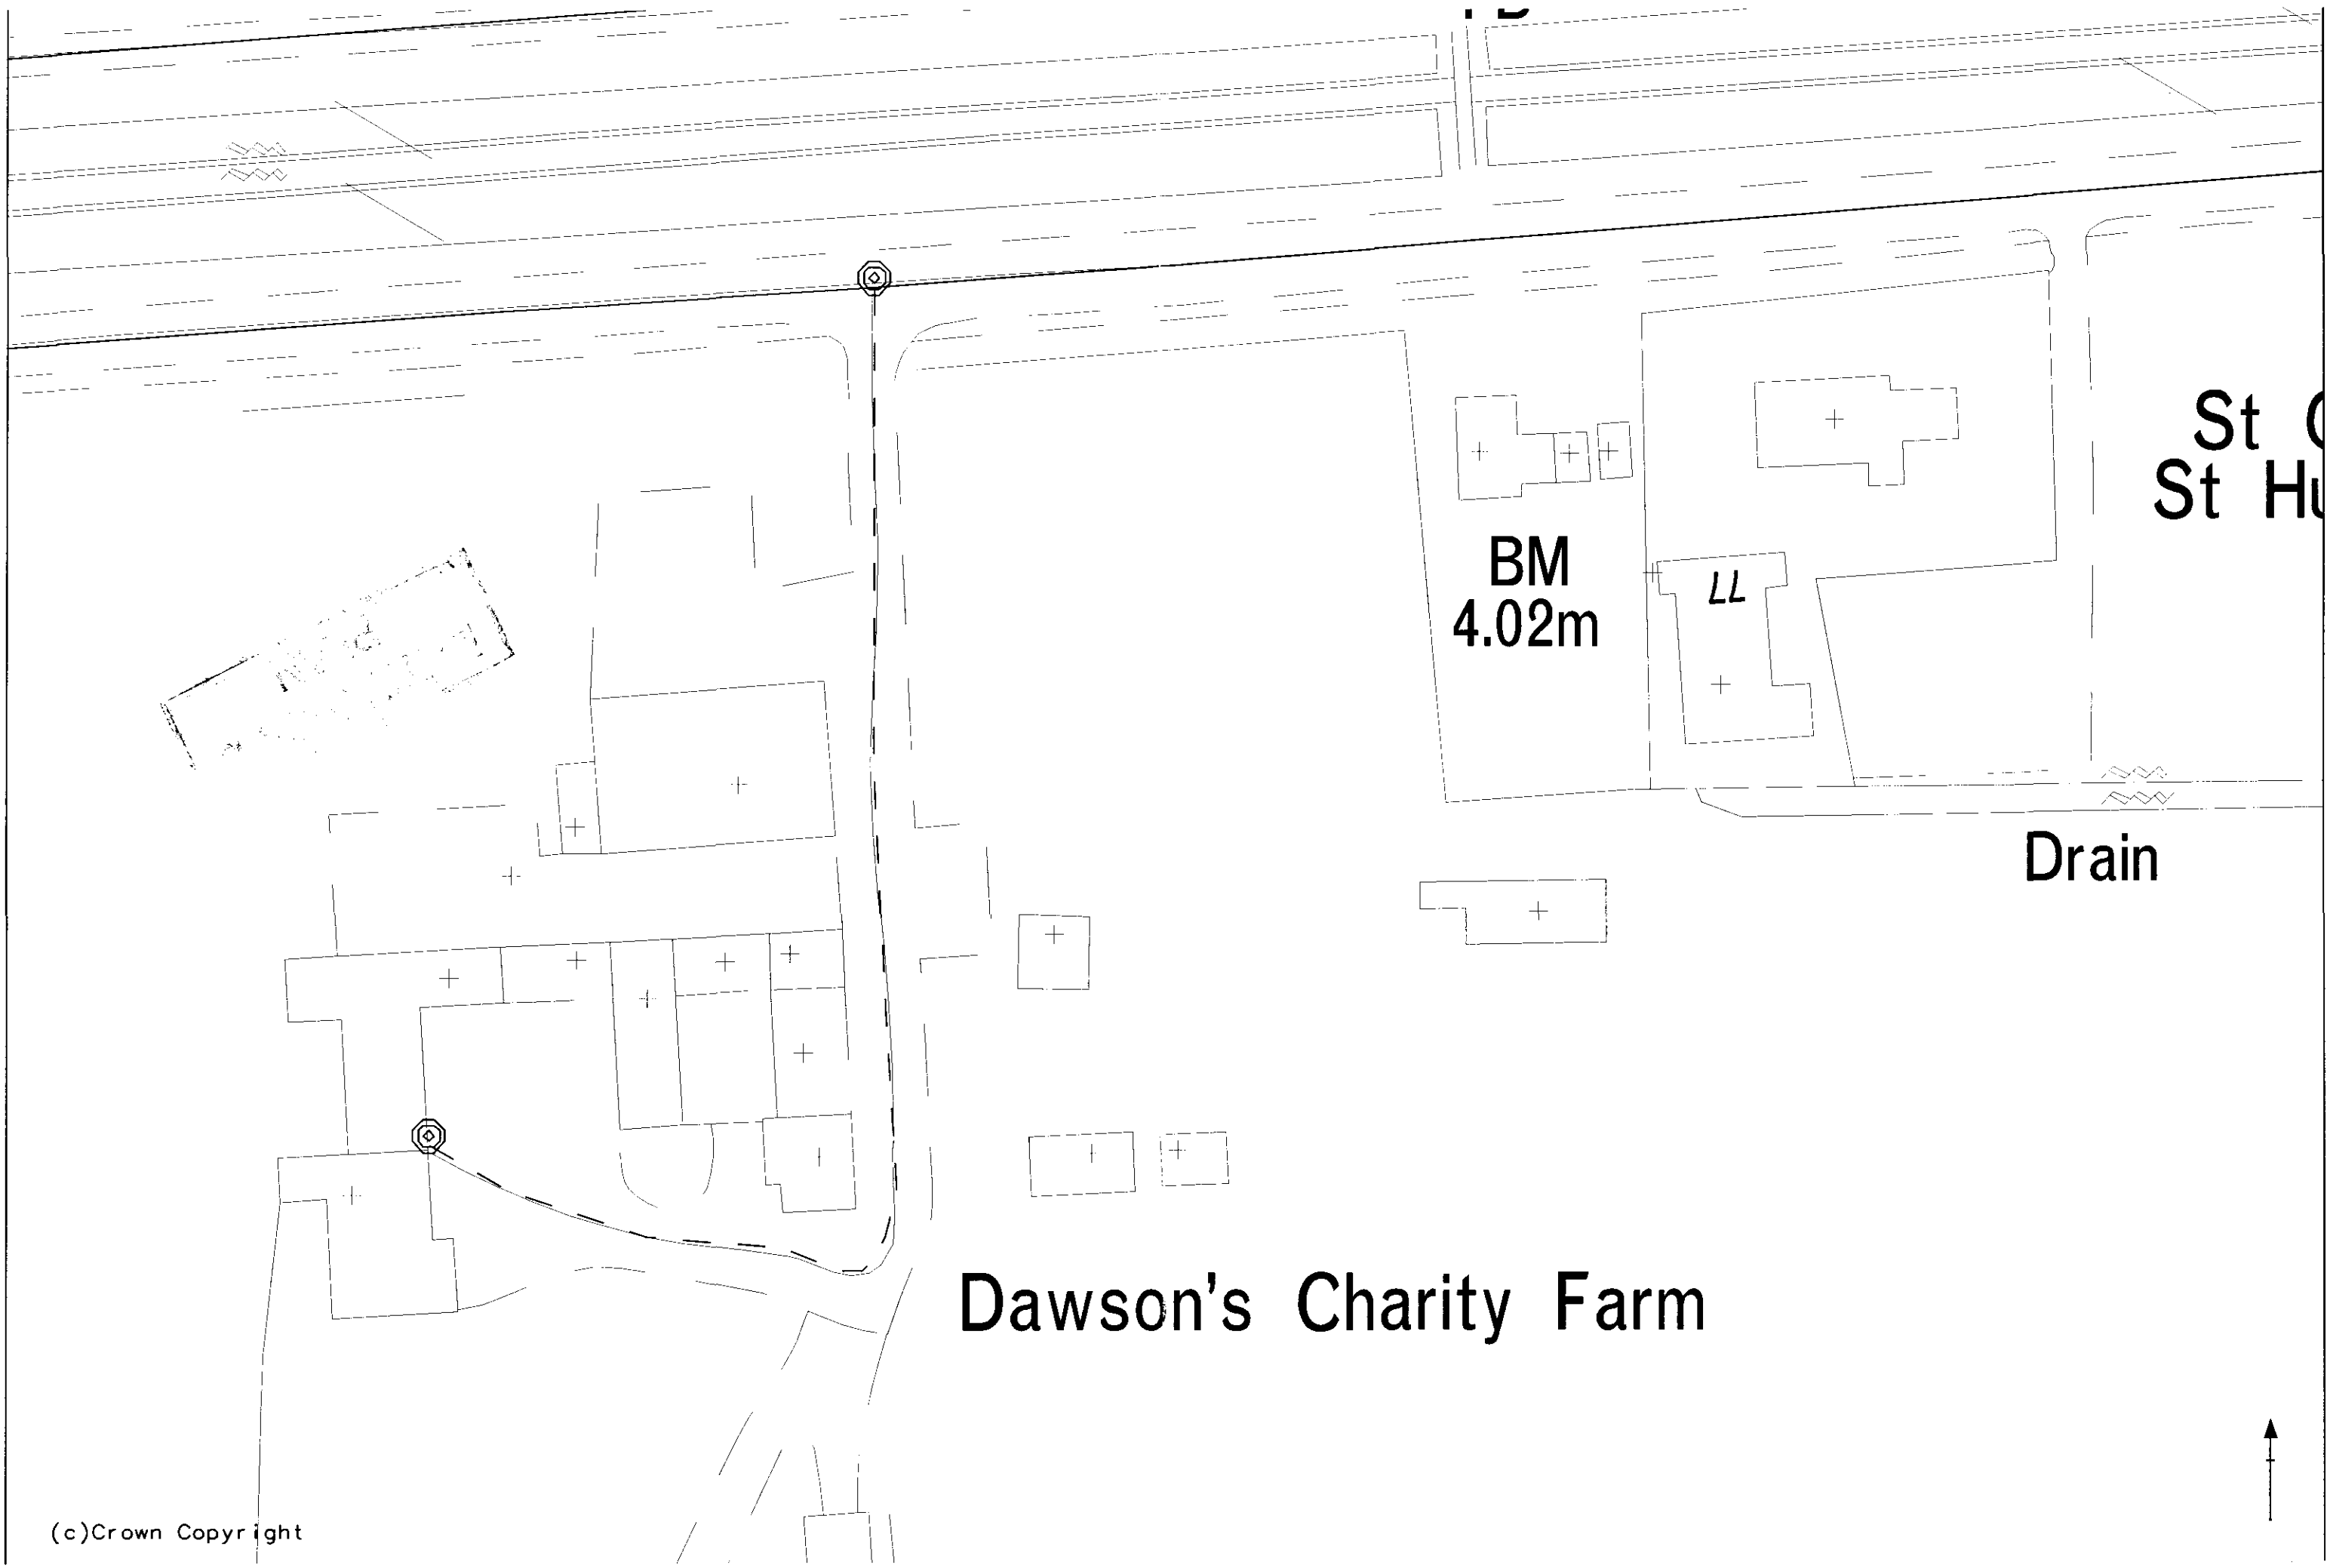

(c)Crown Copyright