


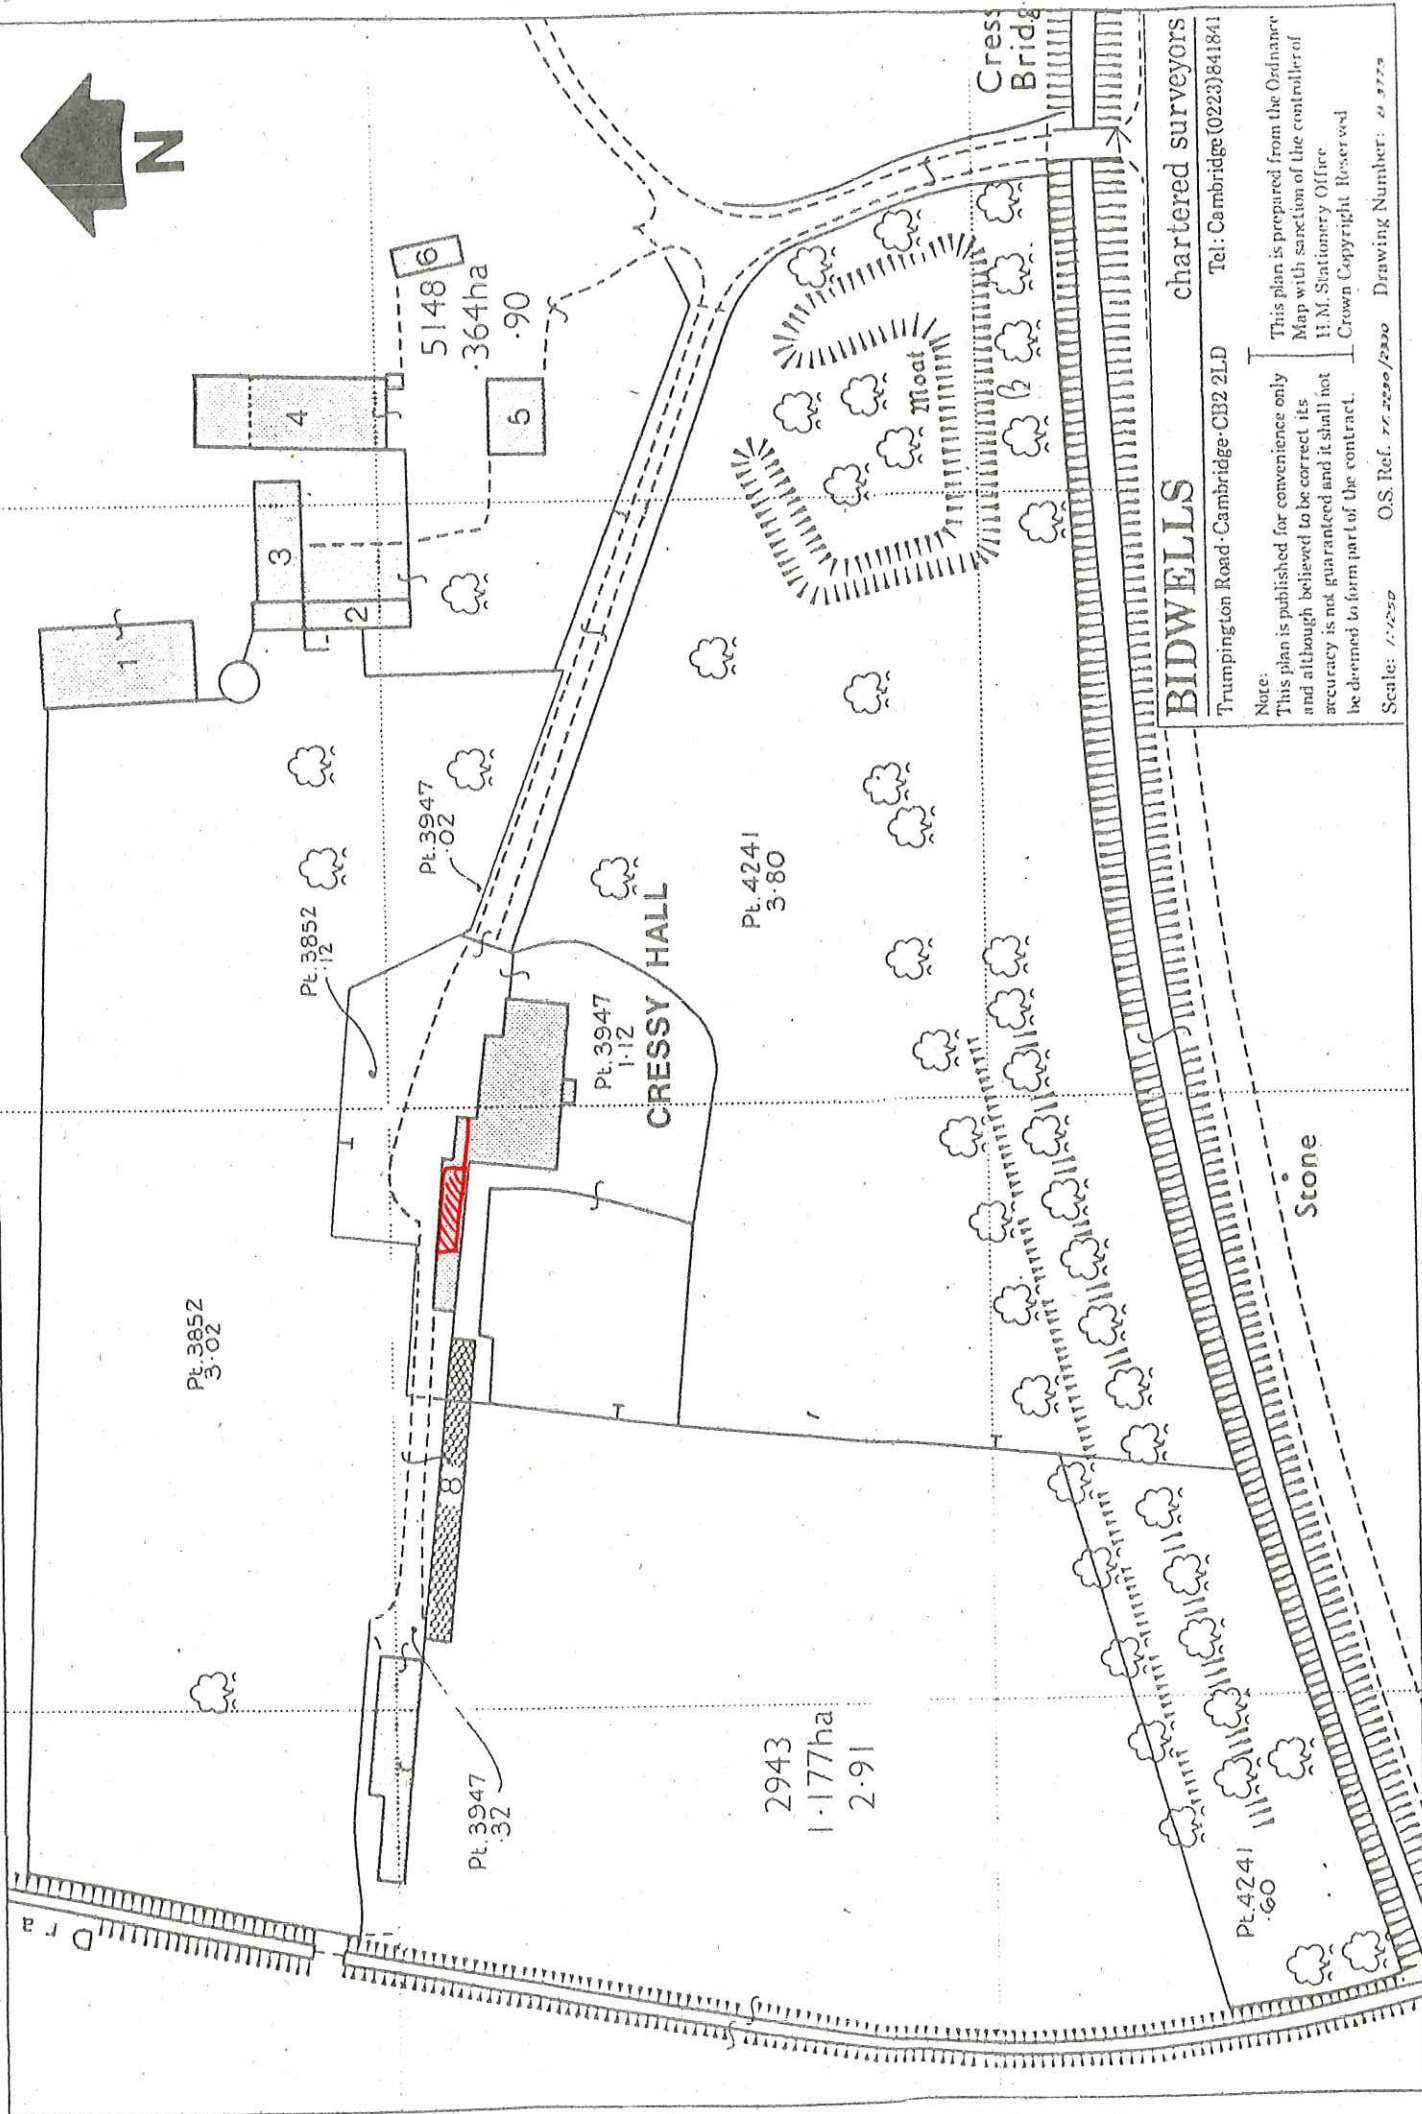

BIDWELLS

chartered surveyors

Trumpington Road, Cambridge CB2 2LD

Tel: Cambridge (0223) 841841

Note:
This plan is published for convenience only
and although believed to be correct its
accuracy is not guaranteed and it shall not
be deemed to form part of the contract.

This plan is prepared from the Ordnance
Map with sanction of the controller of
H.M. Stationary Office
Crown Copyright Reserved

Scale: 1:1250

O.S. Ref. 77.2250/2300

Drawing Number: 41 3779