

SHDC
Planning & Development
21 DEC 2019
Ref: 1055-10

Site Location Plan

Scale 1:1250

remway Design Ltd
2nd Floor - 5B Sheepmarket
Spalding
PE11 1BH
Tel: 01775 768 921
e-mail: enquiries@remwaydesign.co.uk

Site :

Proposed Development at 38 Mill Lane, Gosberton

Client :


Mr P Green

Date : *****

Scale : as noted

Drawing No:

1953 - 01

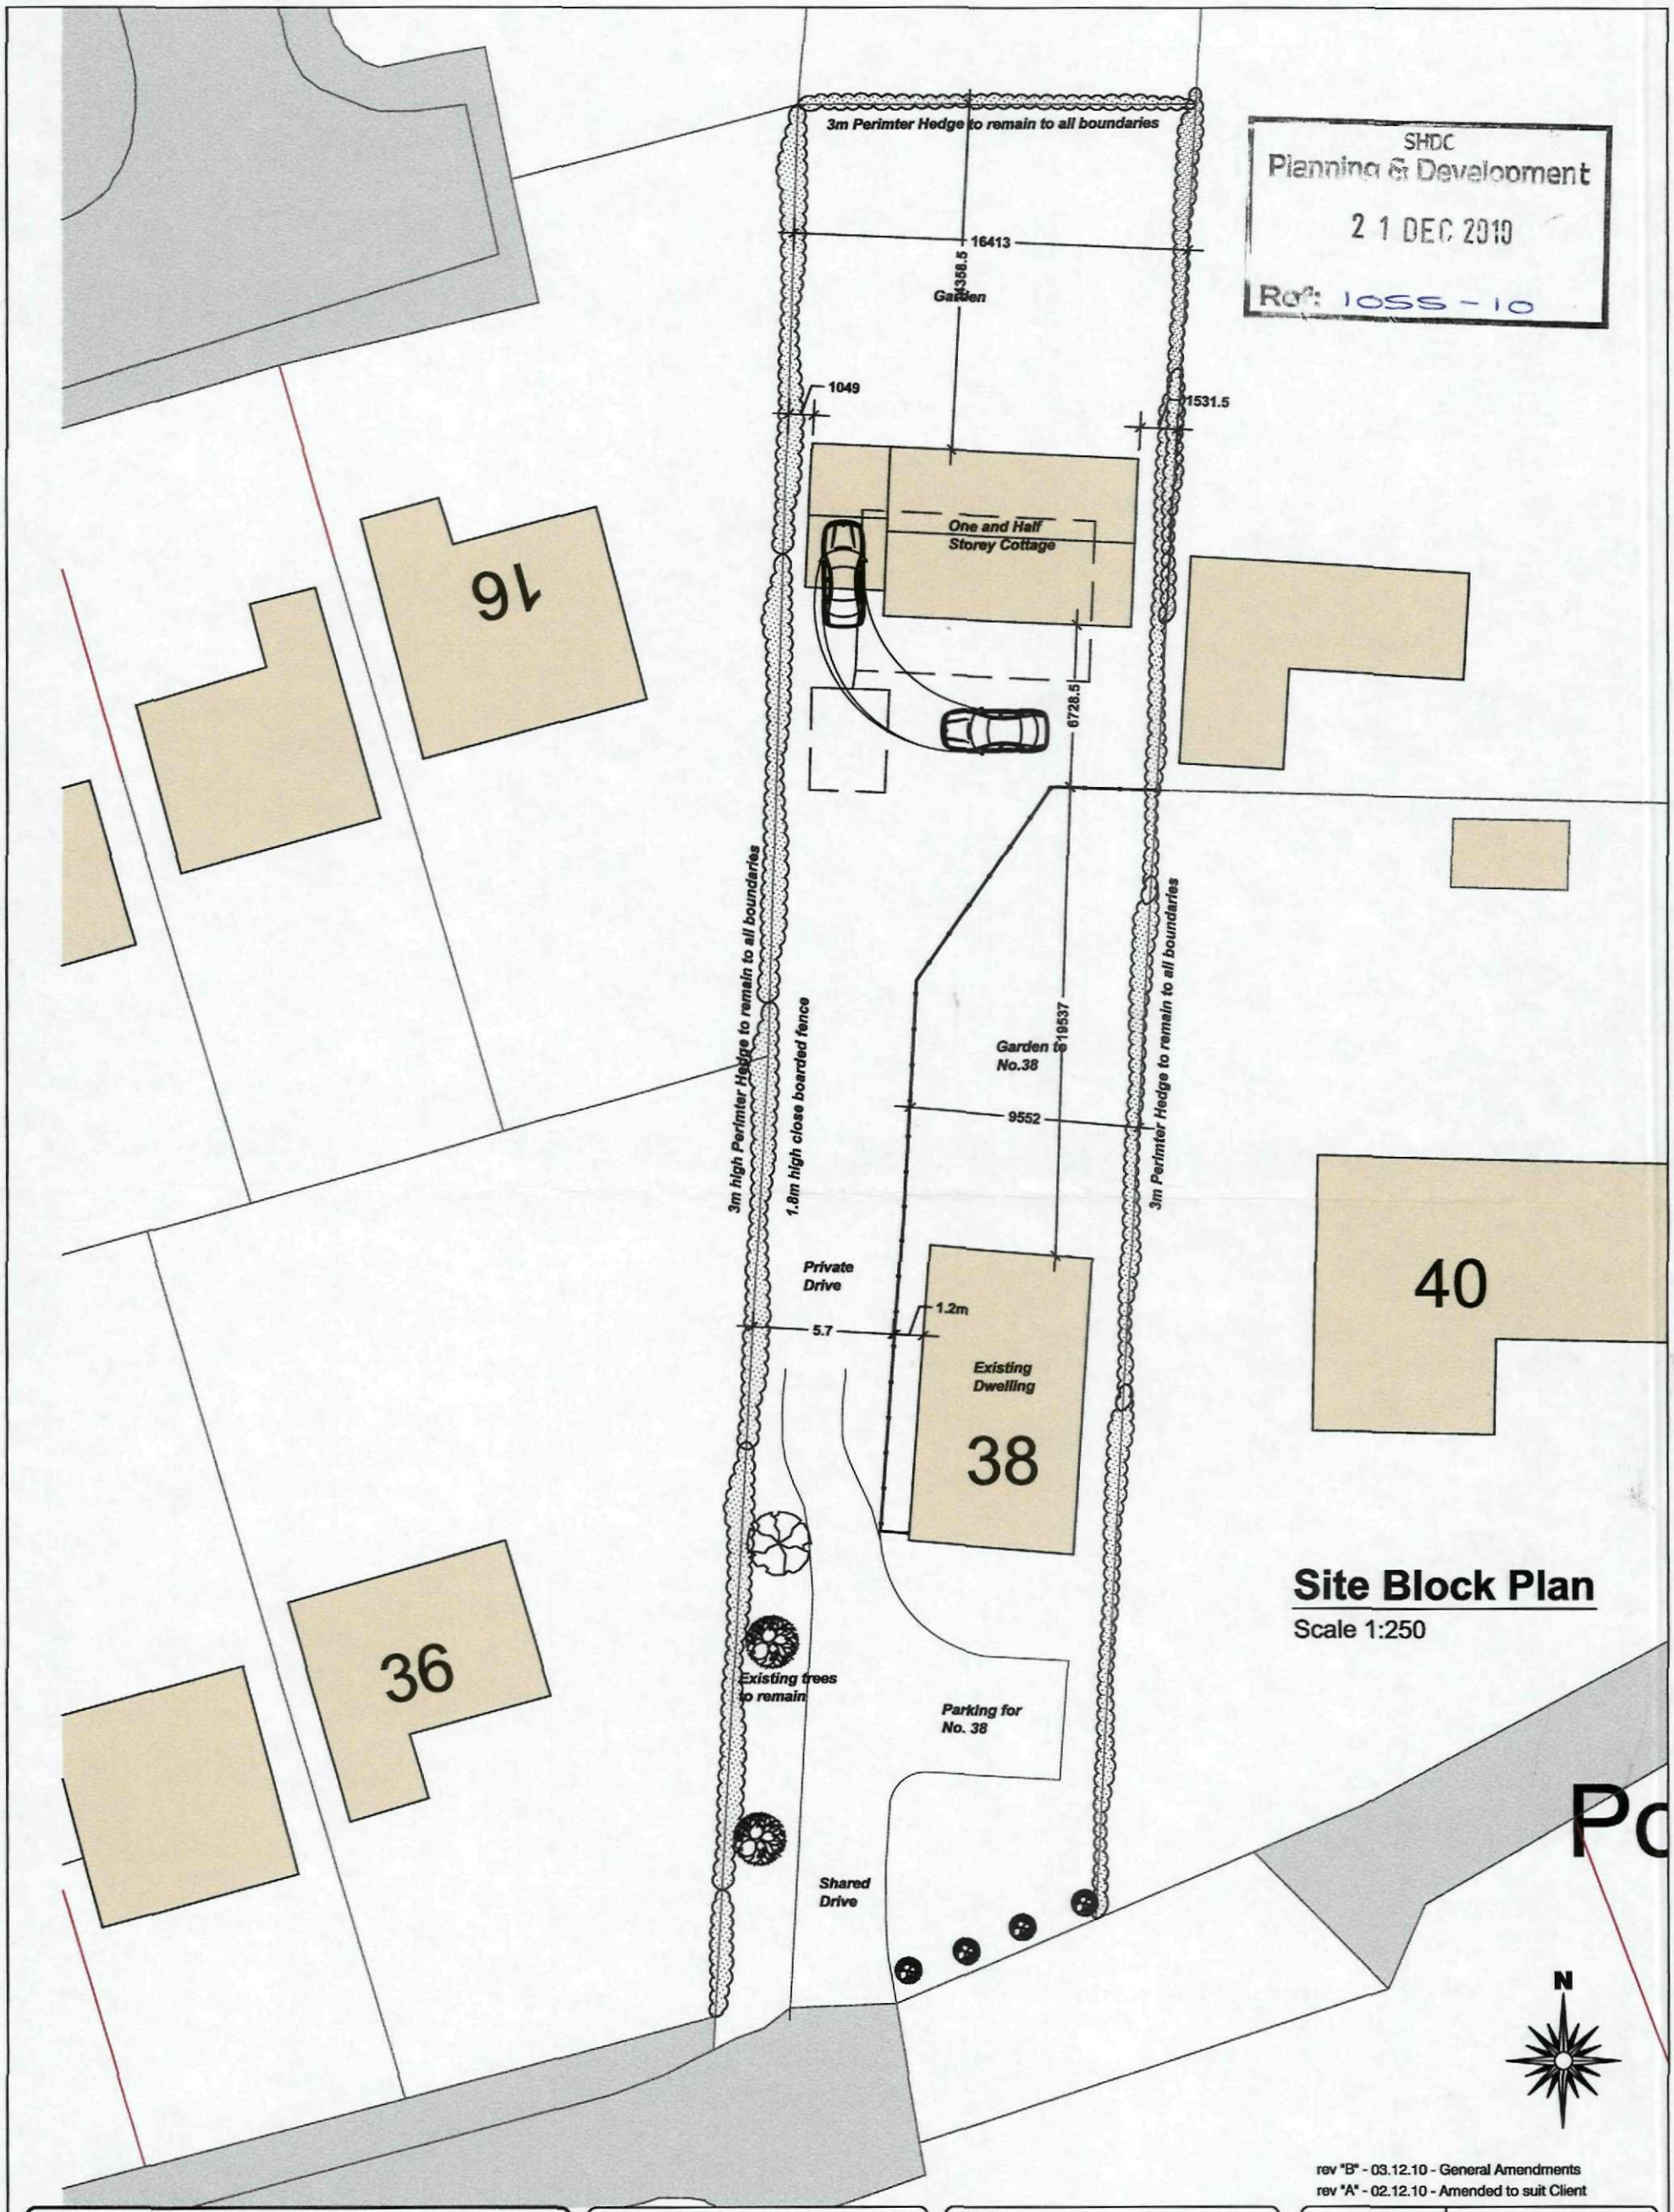

SHDC
Planning & Development
21 DEC 2010
Ref: 1055 - 10

Site Block Plan

Scale 1:250

rev "B" - 03.12.10 - General Amendments
rev "A" - 02.12.10 - Amended to suit Client

remway Design Ltd
2nd Floor - 5B Sheepmarket
Spalding
PE11 1BH
Tel: 01775 768 921
e-mail: enquiries@remwaydesign.co.uk

Site :
Proposed Development at
38 Mill Lane,
Gosberton

Client :
Mr P Green

Date : *****
Scale : as noted

Drawing No:
1953 - 02"B"