


ELEVATIONS




front existing




front proposed

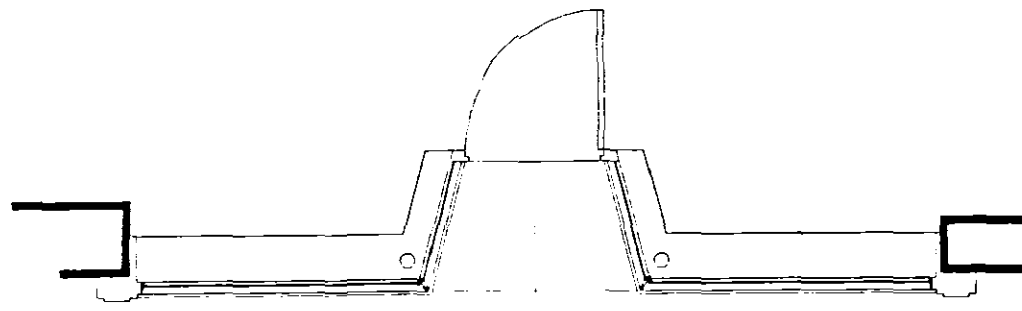

front window plan - existing

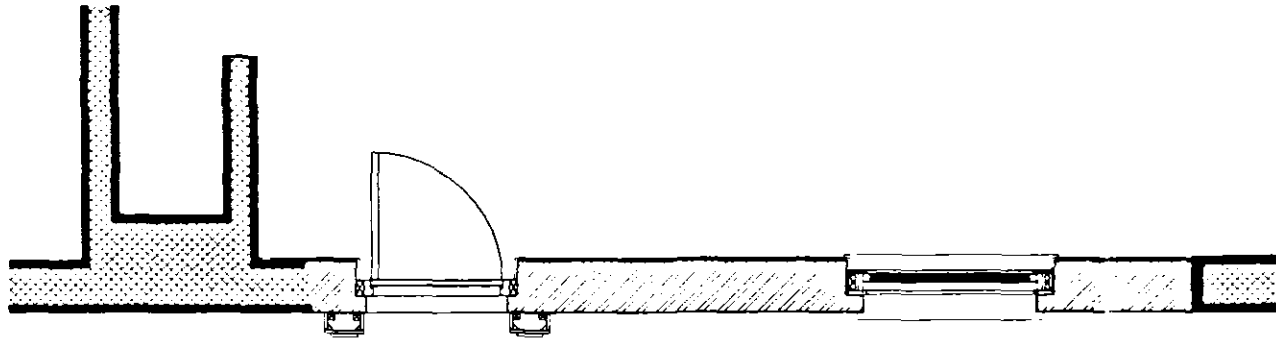

front window plan - proposed

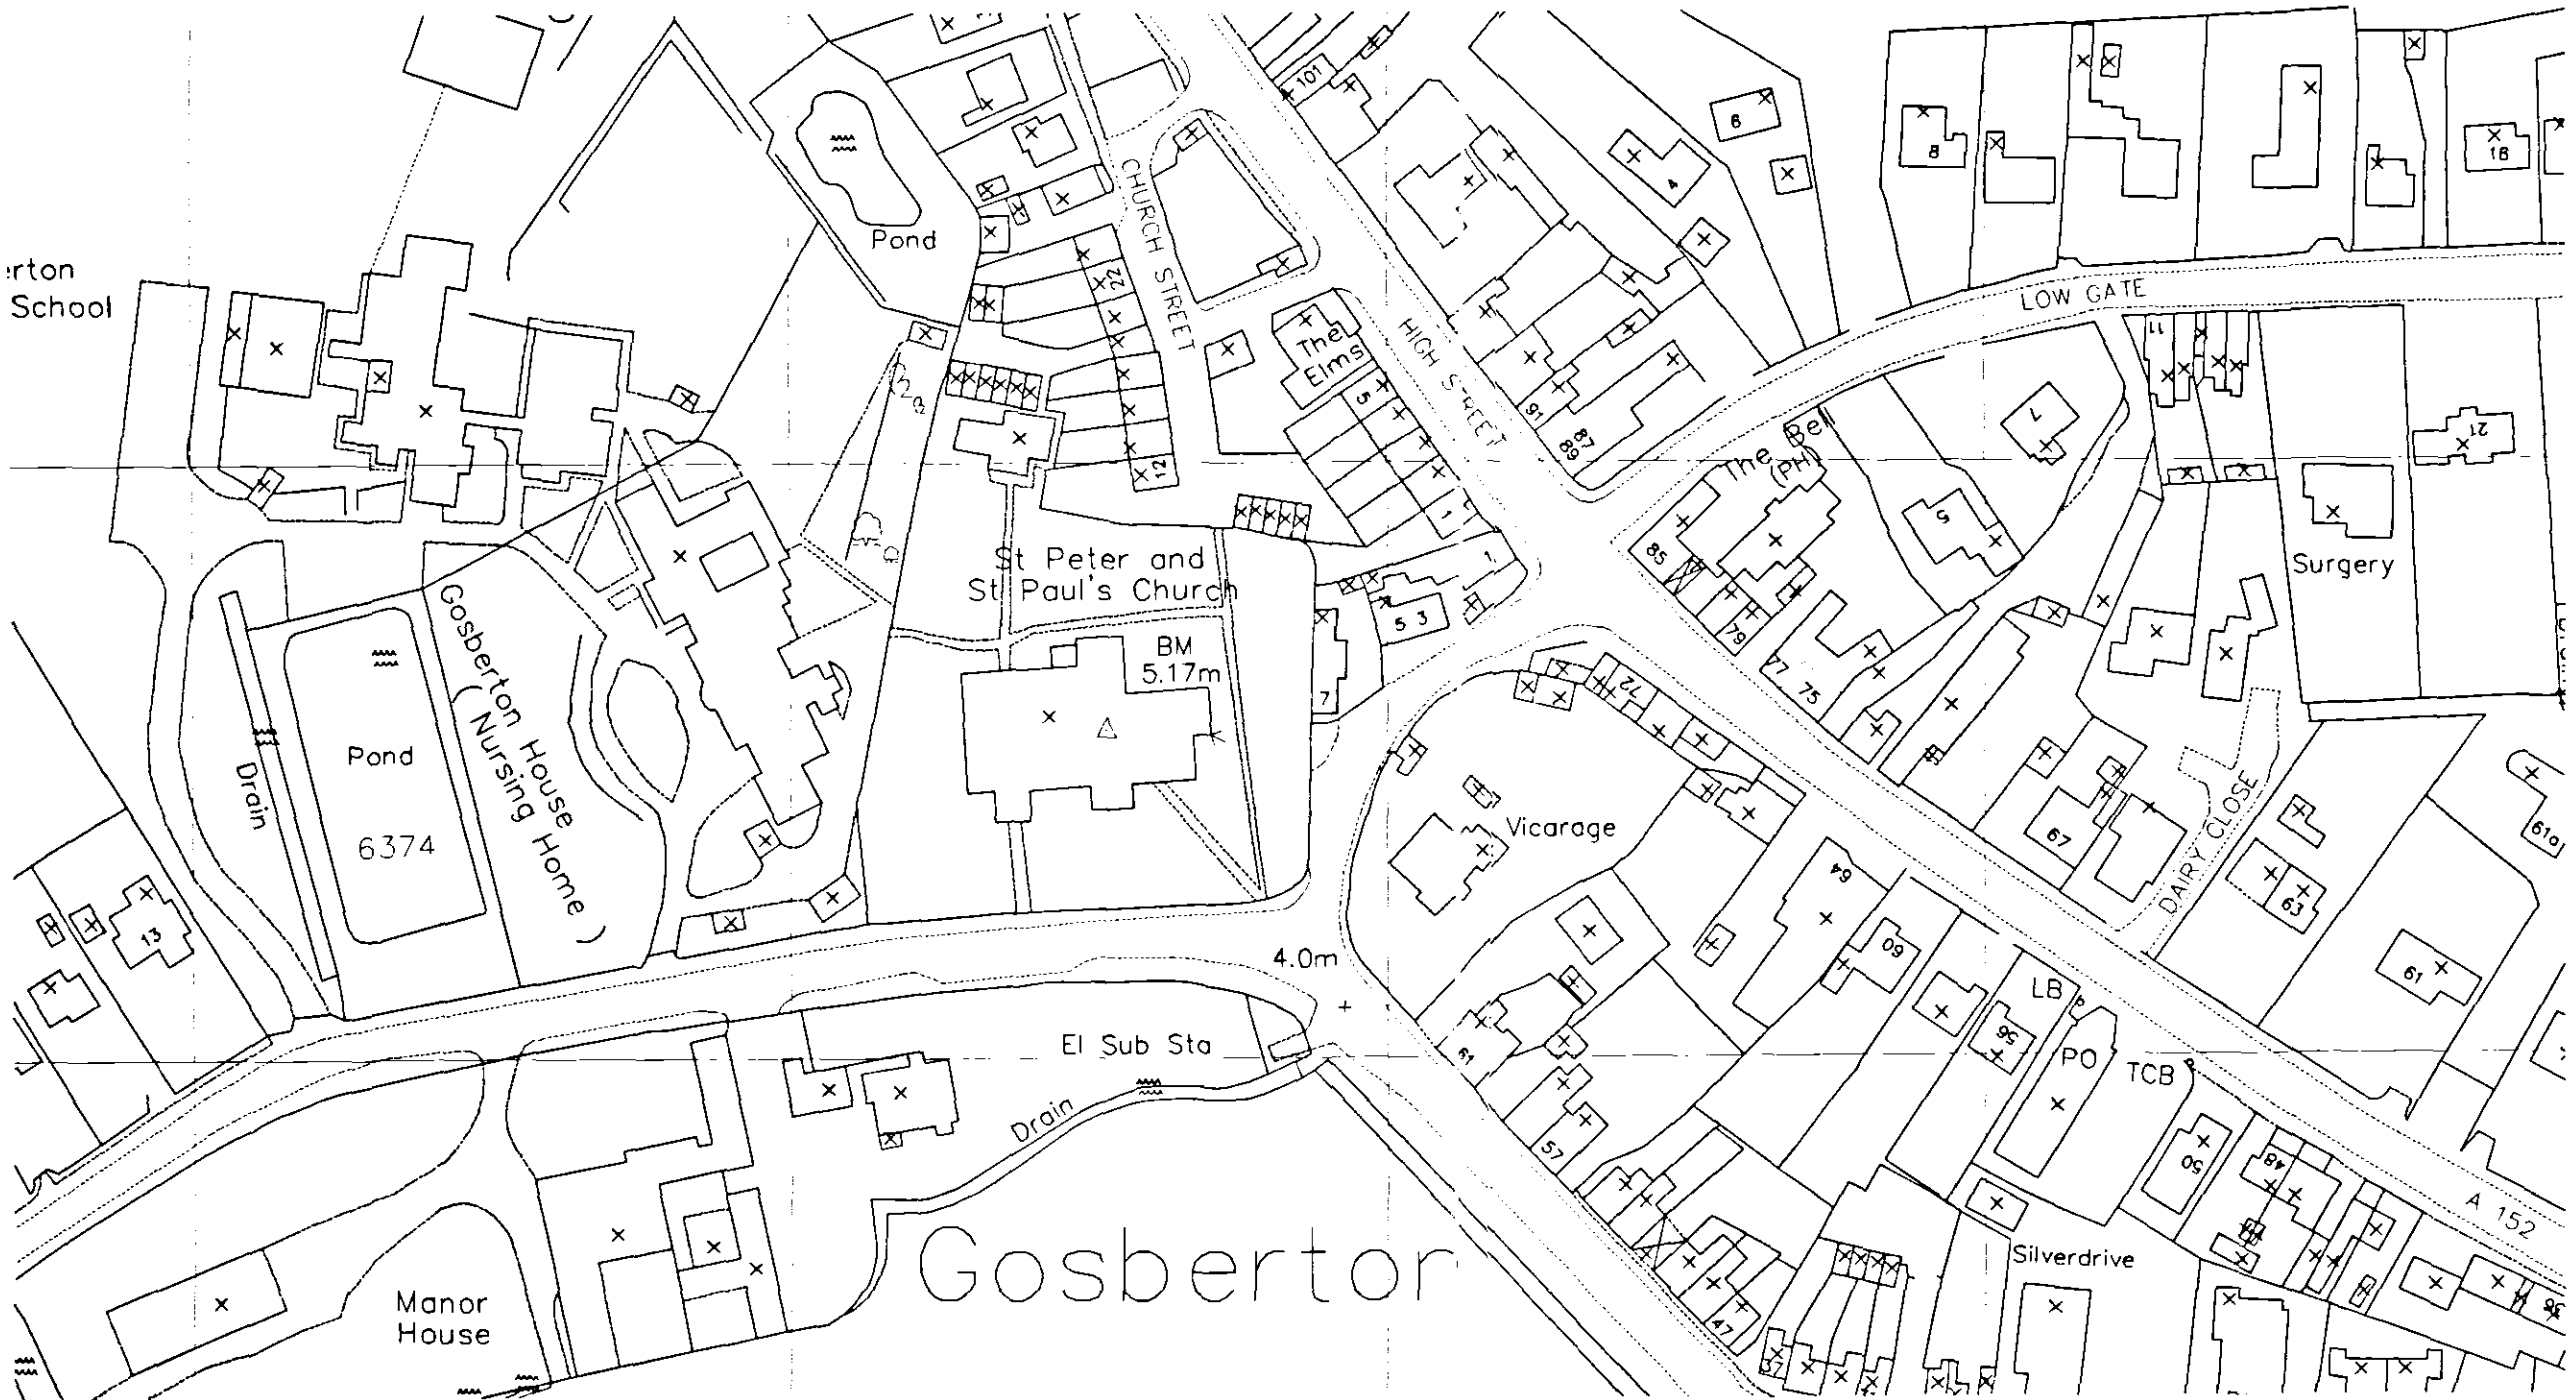

location plan
scale 1/1250



block plan
scale 1/500

NOTE
All dimensions must in all
circumstances be checked and verified
on site by the contractor,
sub-contractor and supplier etc as
appropriate

DETERMINED
PLAN

AMENDMENTS

A 11.08.2003 Door canopy changed to flat top

29 AUG 2003

L. A. Building Design

Architecture and Surveying Practice
55 Hannam Boulevard
Spalding
Lincolnshire PE11 1LB
Telephone/Fax: Spalding (01775) 711437

Peter S Lithgow MCIOB MBAT

Member of the Chartered Institute of Building and
Member of the British Institute of Architectural Technologists

Proposed Alterations to Former Shop at
75 High Street, Gosberton,
Spalding, Lincolnshire

MR M WHITMAN

Design Drawing
Alterations to Shop Front
Planning Drawing

APRIL 2003

Peter Lithgow

02/37

1:20 & 1:1250

checked

drawing no

05A