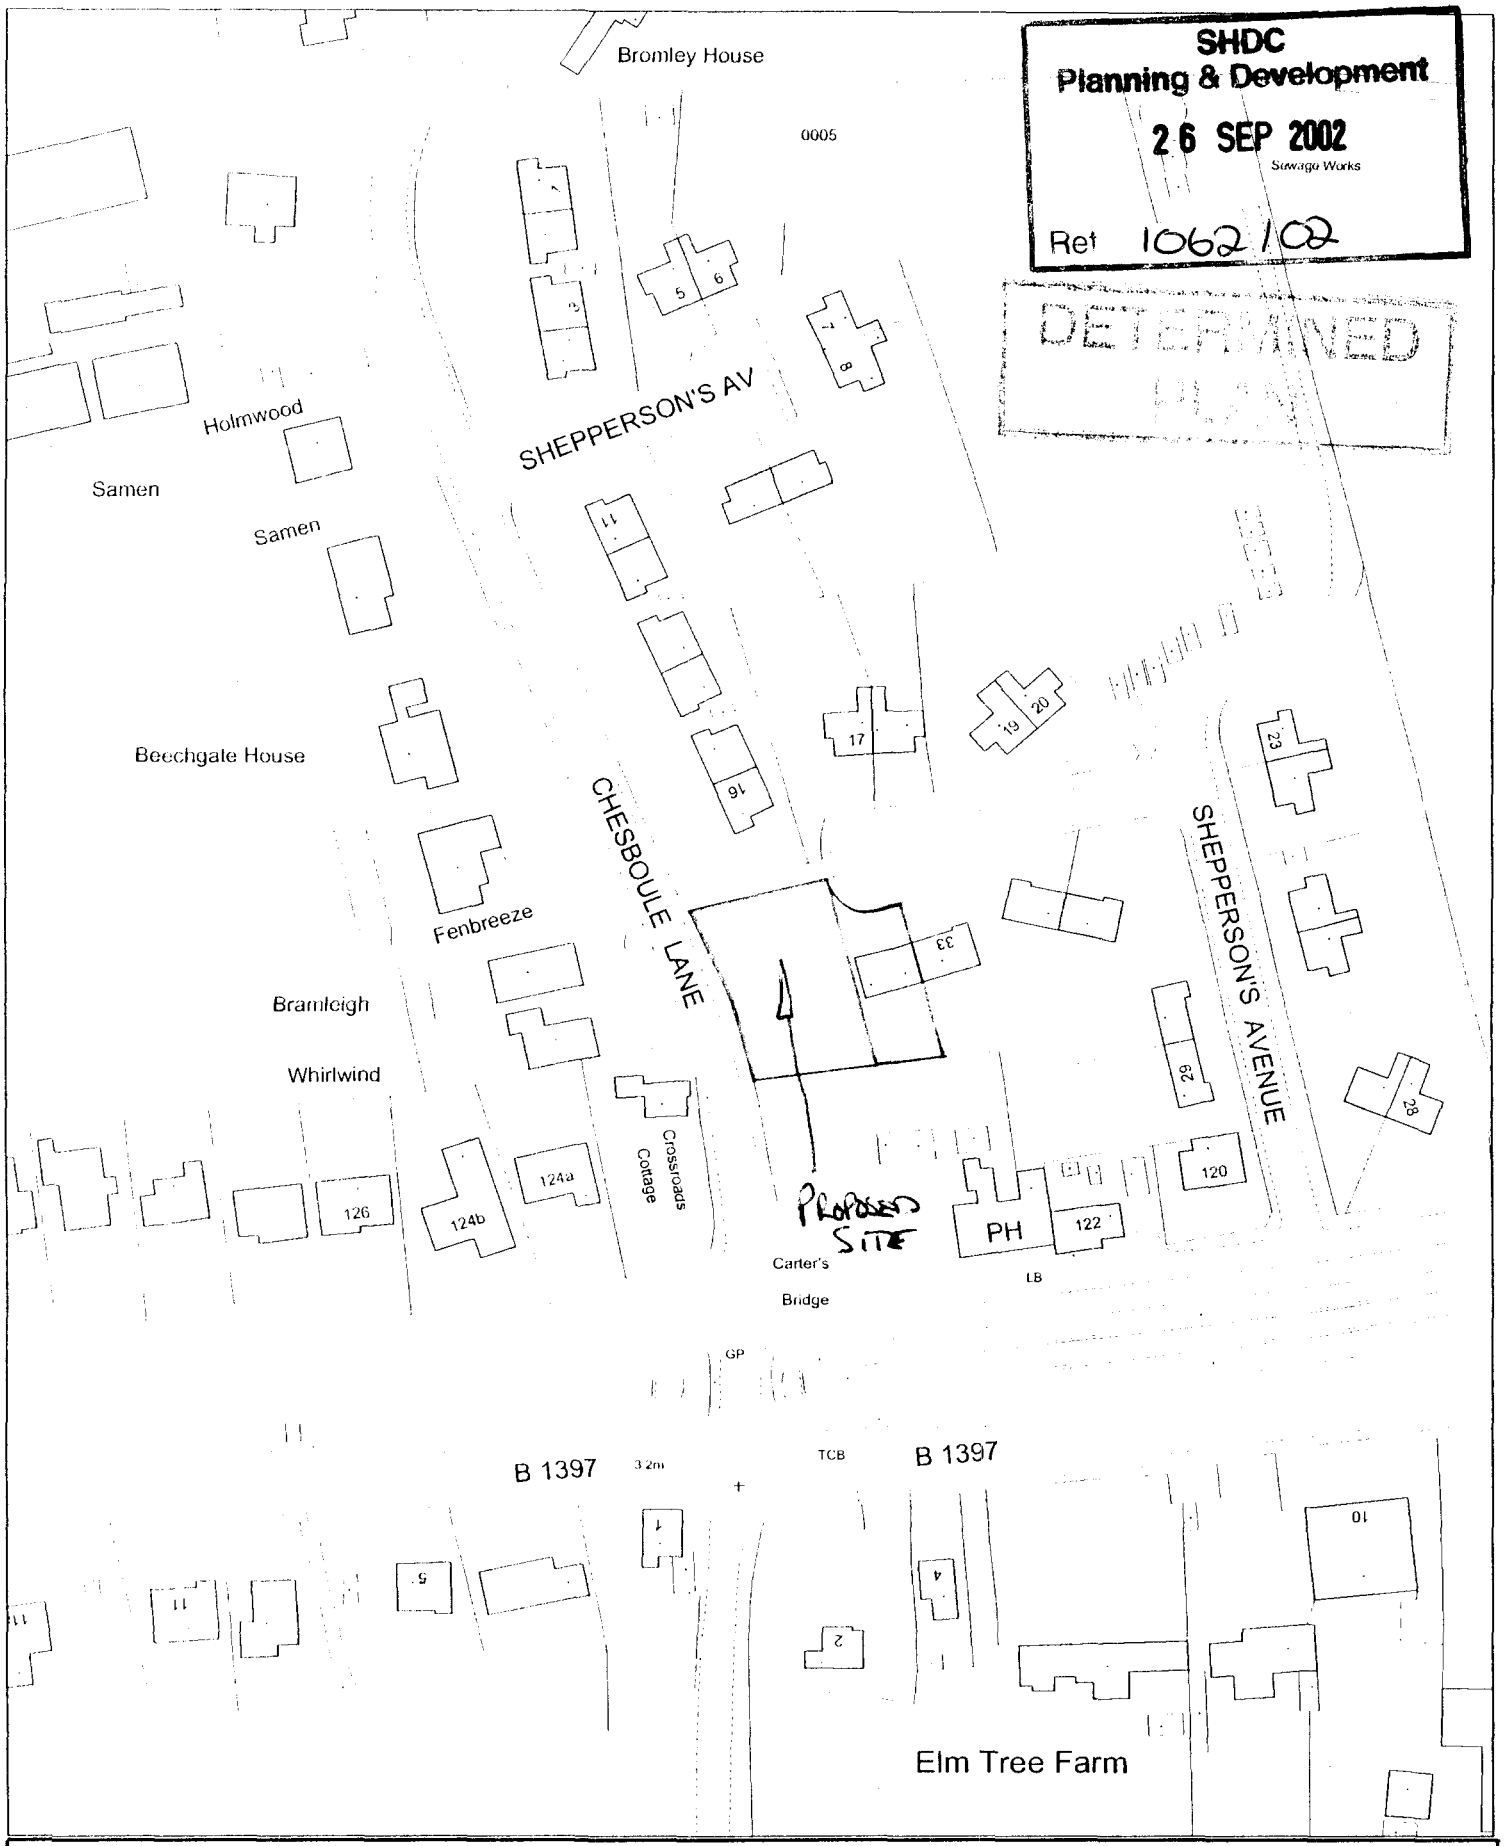


SHDC
Planning & Development
26 SEP 2002
Sewage Works
Ref 1062/02

DETERMINED


This copy has been produced specifically for the map return scheme purposes only. No further copies may be made.

Scale: 1:1250


[redacted]
Council Offices, Priory Road, Spalding, Lincolnshire PE11 2XE

This map is reproduced from Ordnance Survey material with permission of Ordnance Survey on behalf of Her Majesty's Stationery Office (c) Crown copyright. Unauthorised reproduction infringes Crown copyright and may lead to prosecution or civil proceedings. South Holland District Council LA079413 2002


SHDC
Planning & Development
26 SEP 2002
Ref 1062/02

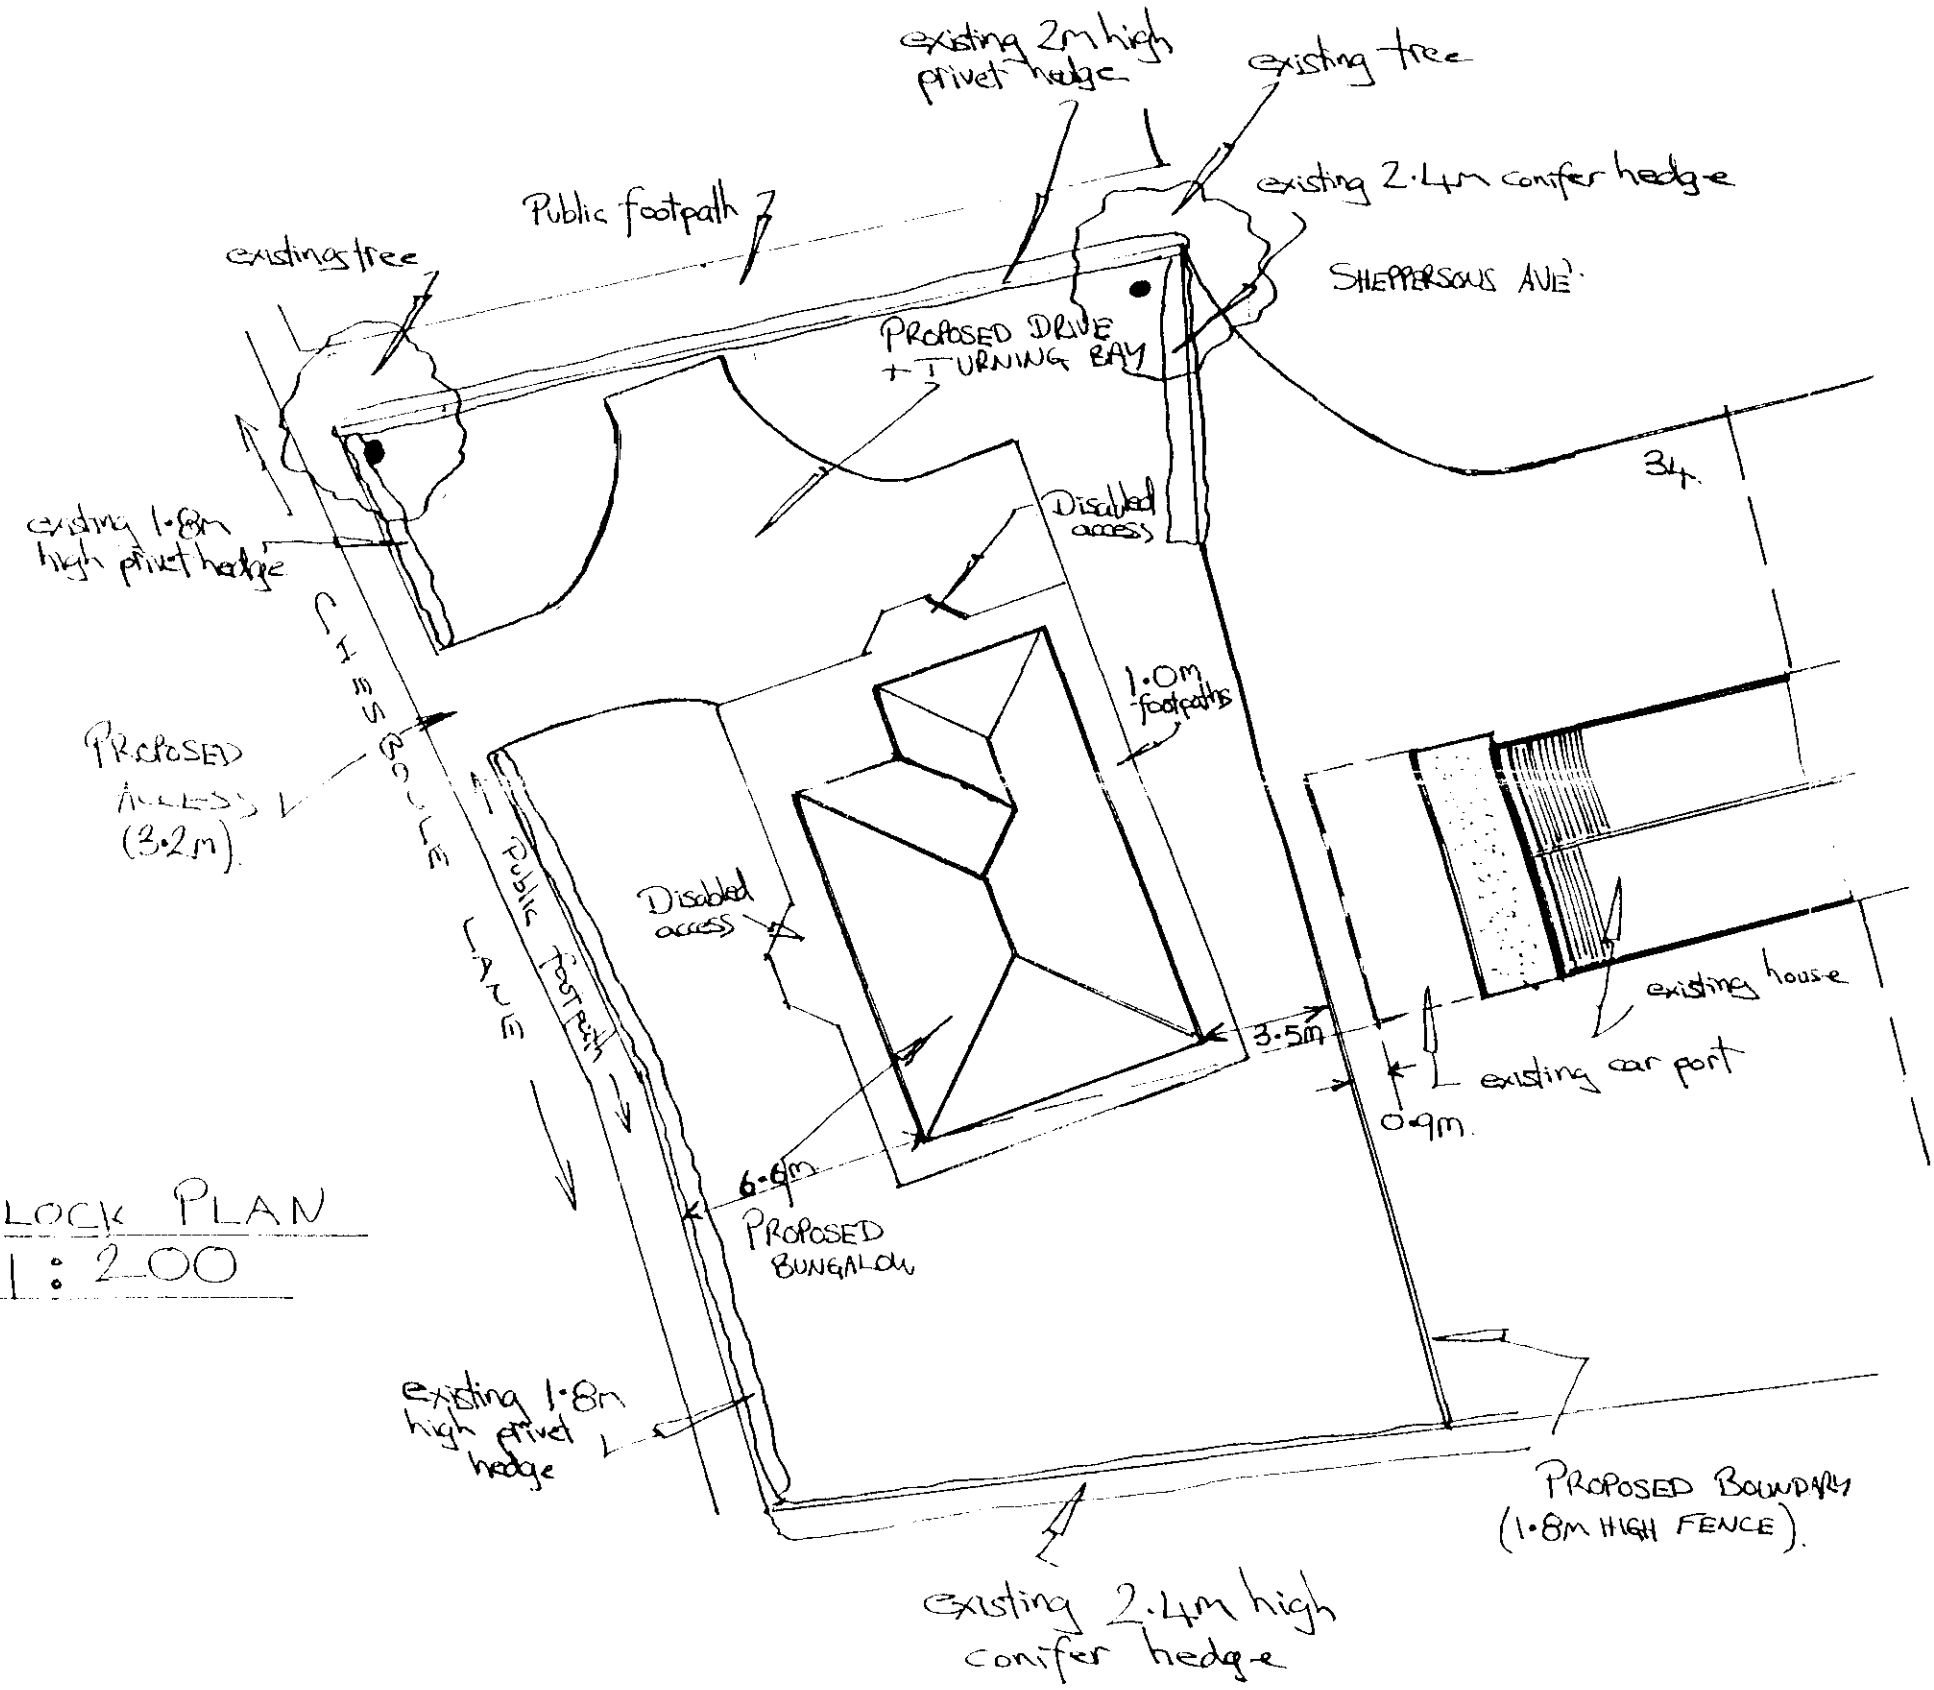


BLOCK PLAN
1:200

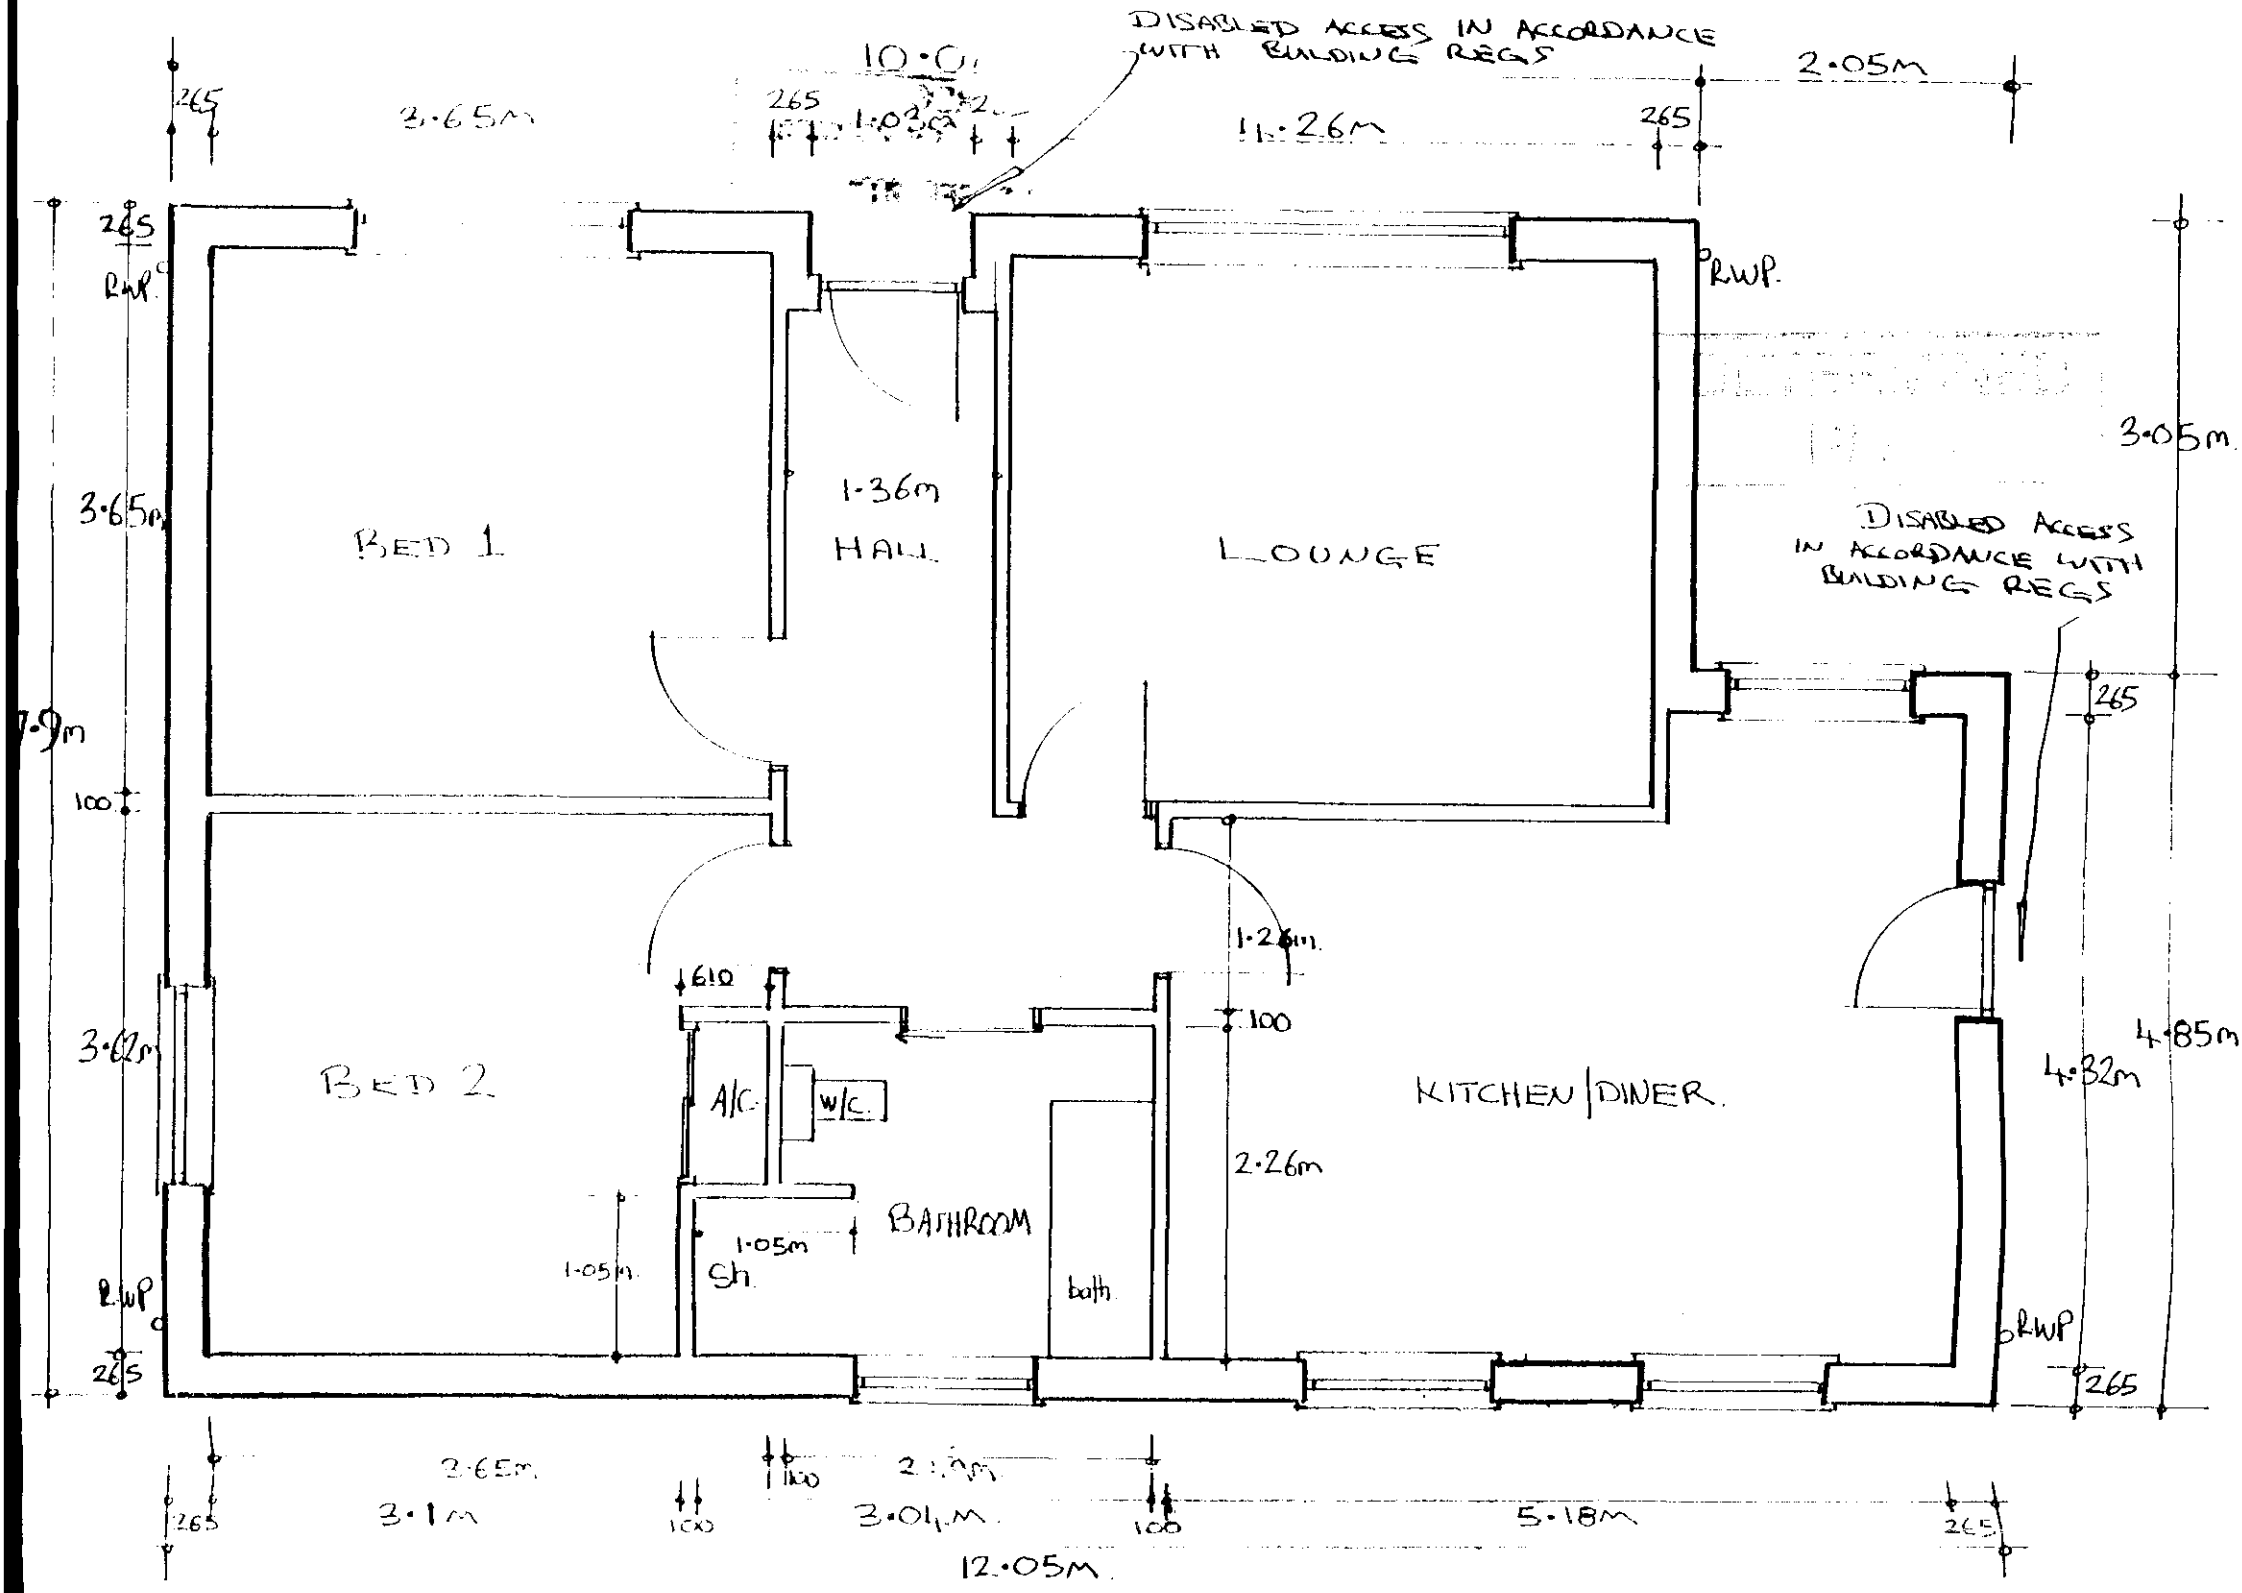


GROUND FLOOR PLAN – 1:50

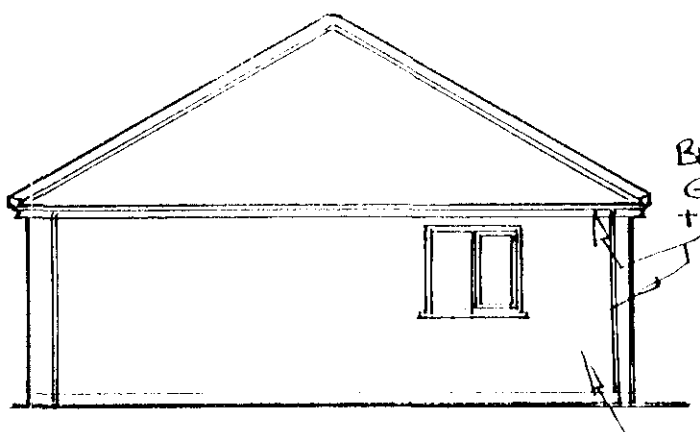


SOUTH ELEVATION – 1:100

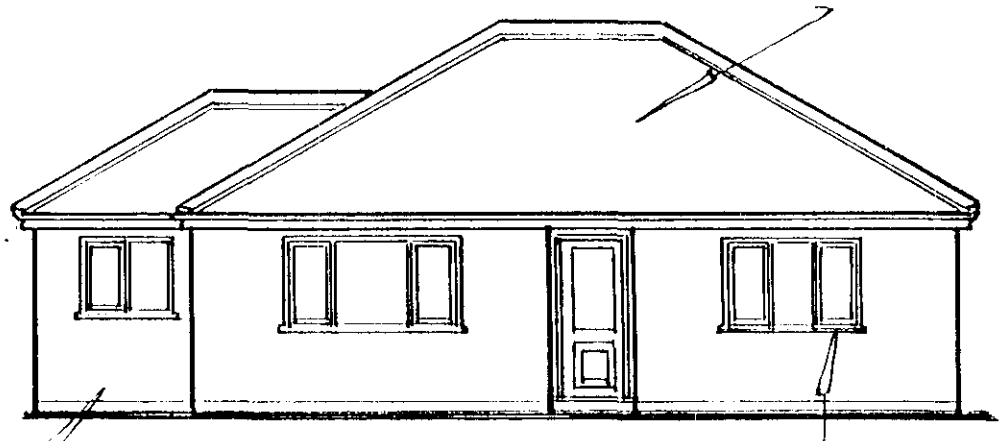

WEST ELEVATION – 1:100

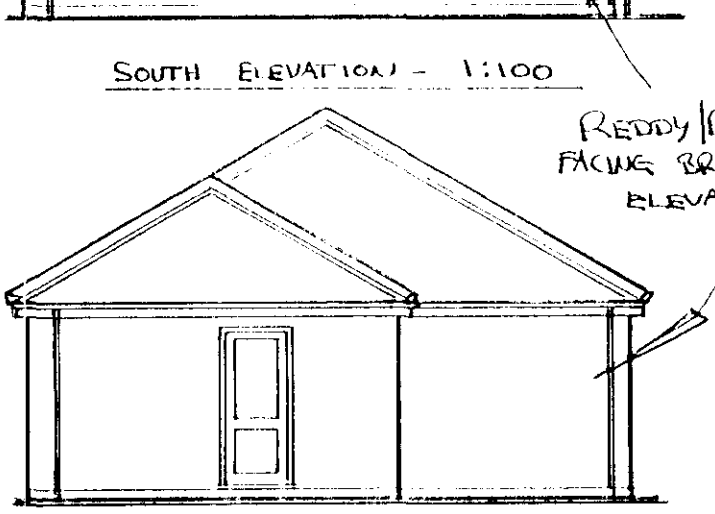


NORTH ELEVATION - 1:100

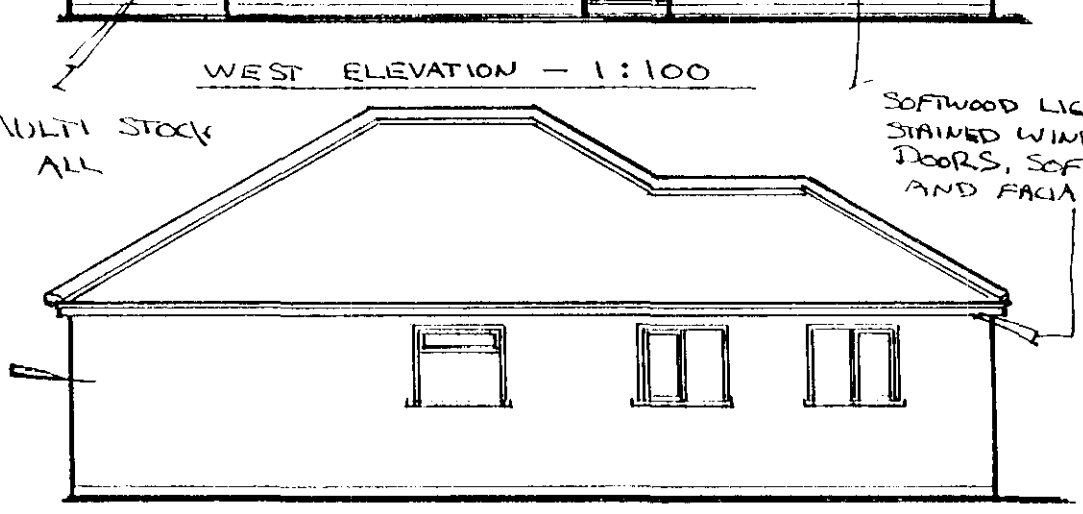

EAST ELEVATION – 1:100

PROPOSED TWO BEDROOM BUNGALOW AT CHESBOULE LANE GOSBERTON RISEGATE FOR MRS. C. HOWLETT OF 34 SHEPPERSONS AVE, GOSBERTON RISEGATE.
REFER TO BLOCK PLAN FOR SITING AND PLOT DETAILS.
DATE OCT 2001. SCALES AS INDICATED. ALL DIMENSIONS ARE IN MM UNLESS STATED OTHERWISE.

AMENDED BLOCK PLAN FOR TWO BED BUNGALOW AT CHESBOULE LANE GOSBERTON RISEGATE FOR MR + MRS HOULETT, SHOWING SLIGHT RE-SITING TO ACCOMMODATE SEWAGE TREATMENT PLANT AND OUTFALL FROM IT. DATE AUG 2004

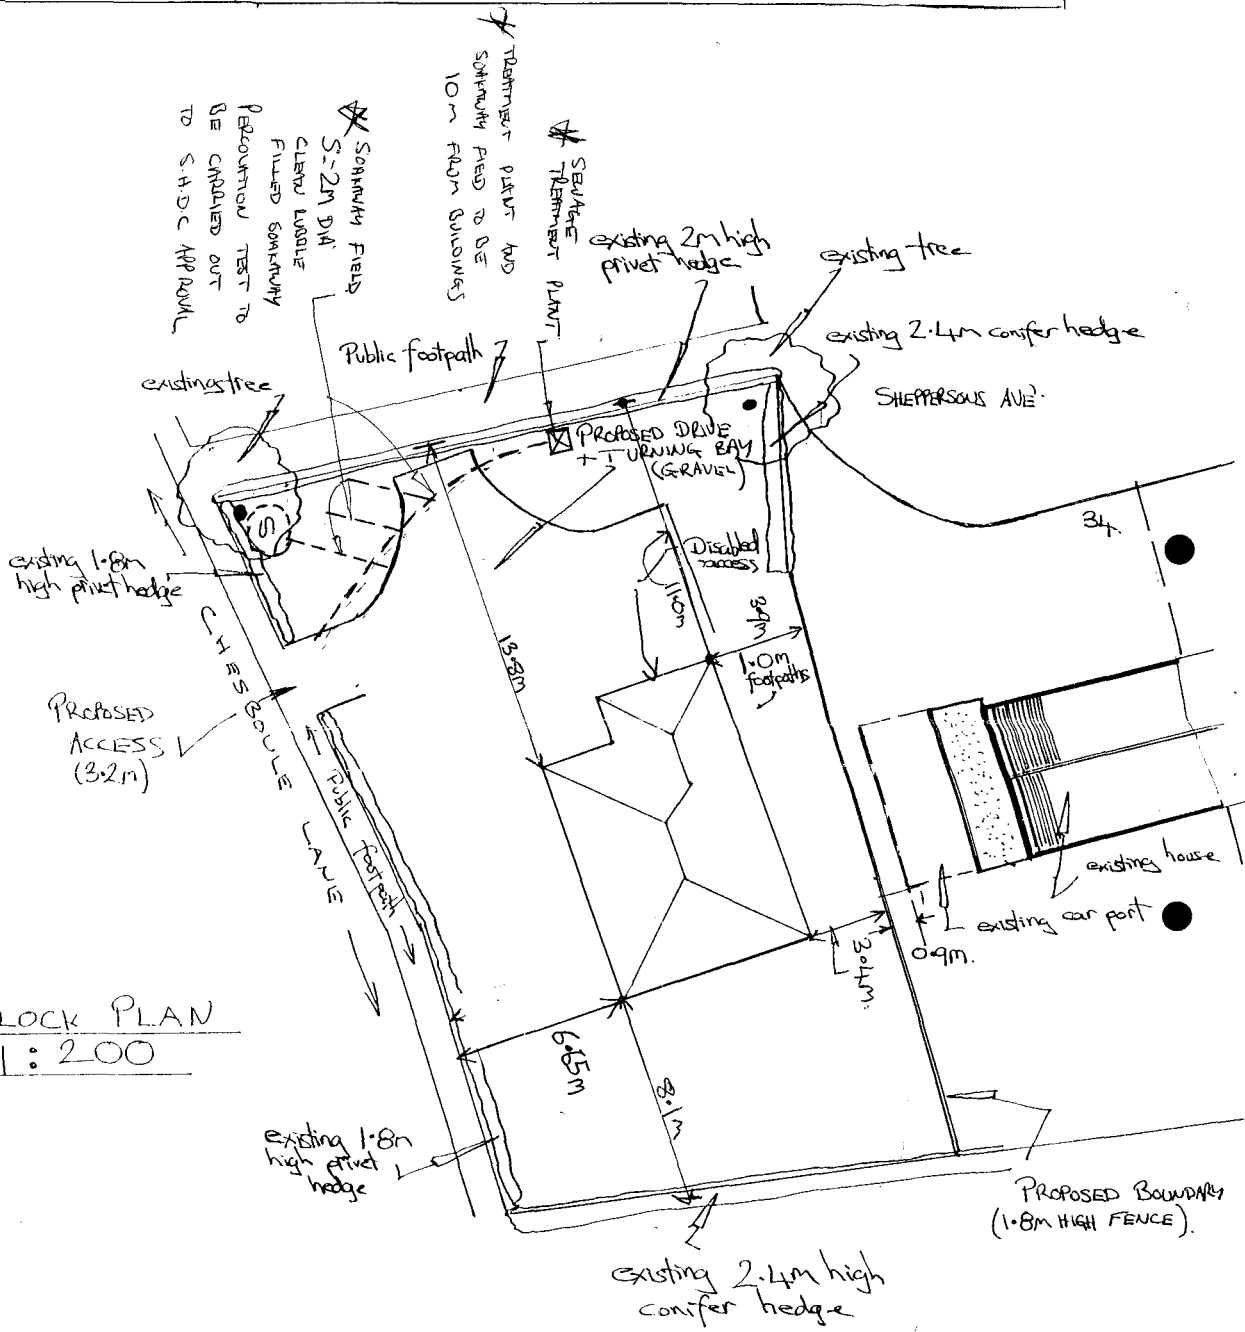

BLOCK PLAN
1:200

A1.

SHDC
Planning & Development
24 AUG 2004
Ref: 102102