


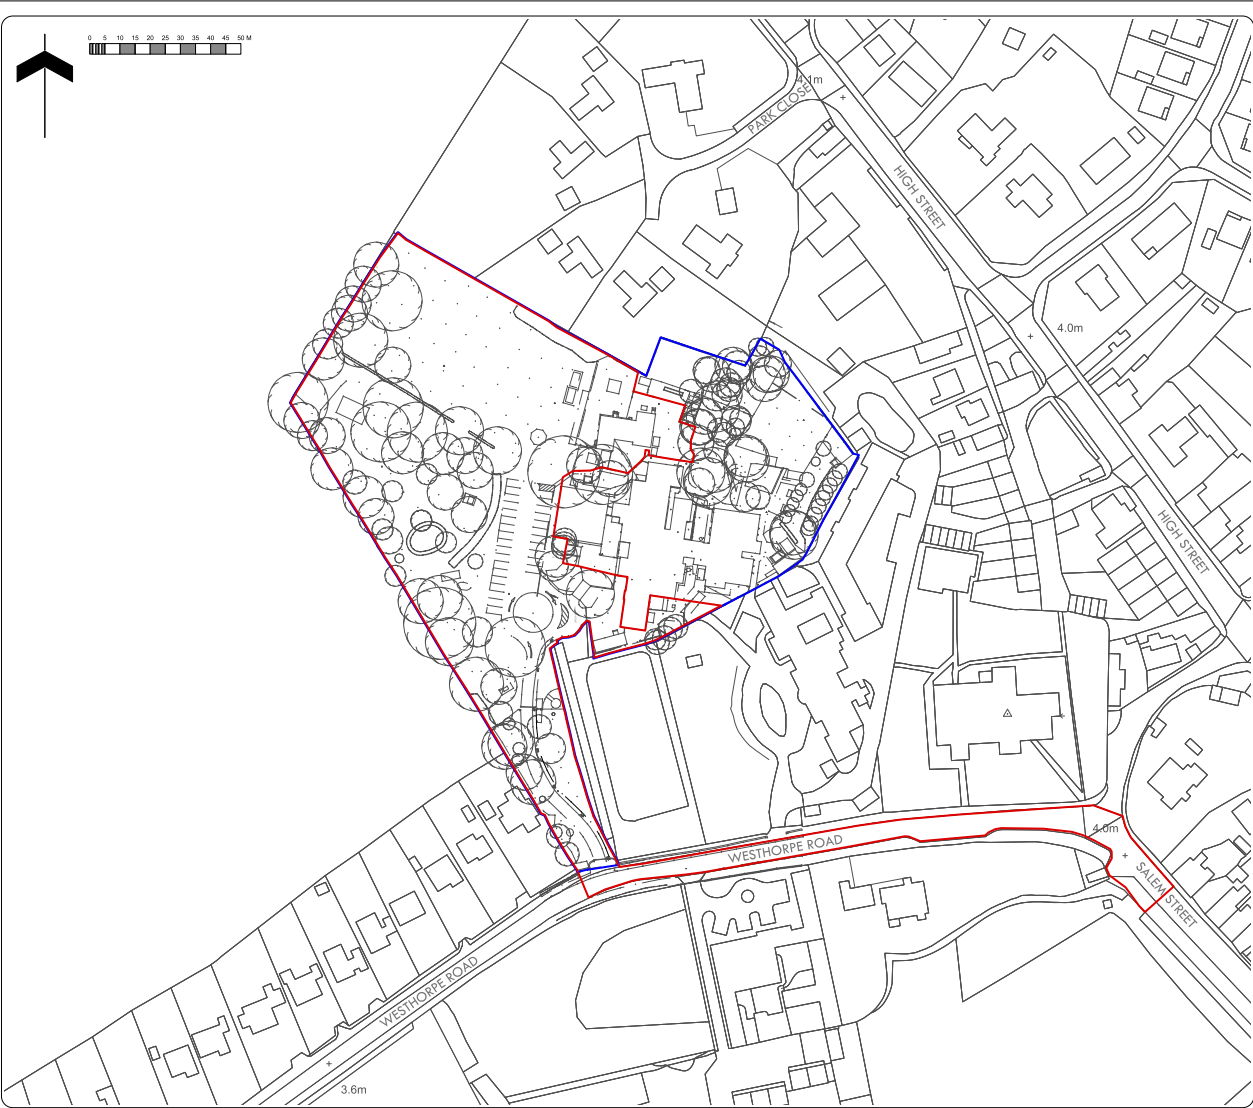

- NOTES**
1. Do not scale from this drawing for the purposes of setting out and construction.
 2. All dimensions are in metres unless otherwise noted.
 3. Information shown outside extent of works is for illustrative purposes only.
 4. Residual risks to be read in conjunction with Ares Landscape Architects risk register.
 5. To be read in conjunction with the whole landscape package and all other disciplines drawings and specifications.
 6. All prints of this drawing must be made in full colour.
 7. Paving hatches are for illustrative purposes only. Exact laying pattern, orientation etc. as per details.
 8. Sub contractor to provide shop drawings and issue to Ares Landscape Architects for confirmation and approval prior to fabrication of bespoke items.
 9. The contractor is to check all levels and dimensions before construction. Any discrepancies are to be brought to the attention of Ares Landscape Architects before commencing on site.
 10. Drainage design, manhole cover positions & final levels to be coordinated with Engineers's Specification and details of build ups to paving, kerbs, edges and structures to be advised by Engineer.
 11. Lighting design to be coordinated with MSE details, columns are shown for coordination only.

- KEY**
- Planning Application Boundary
 - Site Ownership Boundary

RESIDUAL PROJECT RISKS

ID	RISK	MITIGATION	DATE MITIGATED
27/11/2023	P03	Red line updated to include drainage run on Westthorpe Road.	AT KS
06/11/2023	P02	Issued for Stage 3.	SH KS
18/10/2023	P01	Issued for Planning	SH KS

REVISIONS

DATE	REV	DESCRIPTION OF REVISION	DRAWN BY	APPROVED BY

STATUS

S2 - FOR PLANNING

ares
LANDSCAPE
ARCHITECTS

Ares Landscape Architects LTD
Galecrashier,
51 Eyre Lane
Sheffield
S1 4EB
t: 0114 276 2000
e: hello@aresdesign.co.uk
w: ares.eu.com

CLIENT :

Wates Construction Ltd

PROJECT TITLE :

Gosberton House Academy

DRAWING TITLE :

Site Location Plan

DRAWING SCALE : 1:1250 **DRAWN BY :** SH **DRAWN DATE :** 18/10/2023
PAPER SIZE : A3 **APPROVED BY :** KS **ALA PROJECT CODE :** ALA798

DRAWING NUMBER : **GHA-ALA-XX-00-DR-L-9000** **STATUS :** **S2** **REVISION :** **P03**