

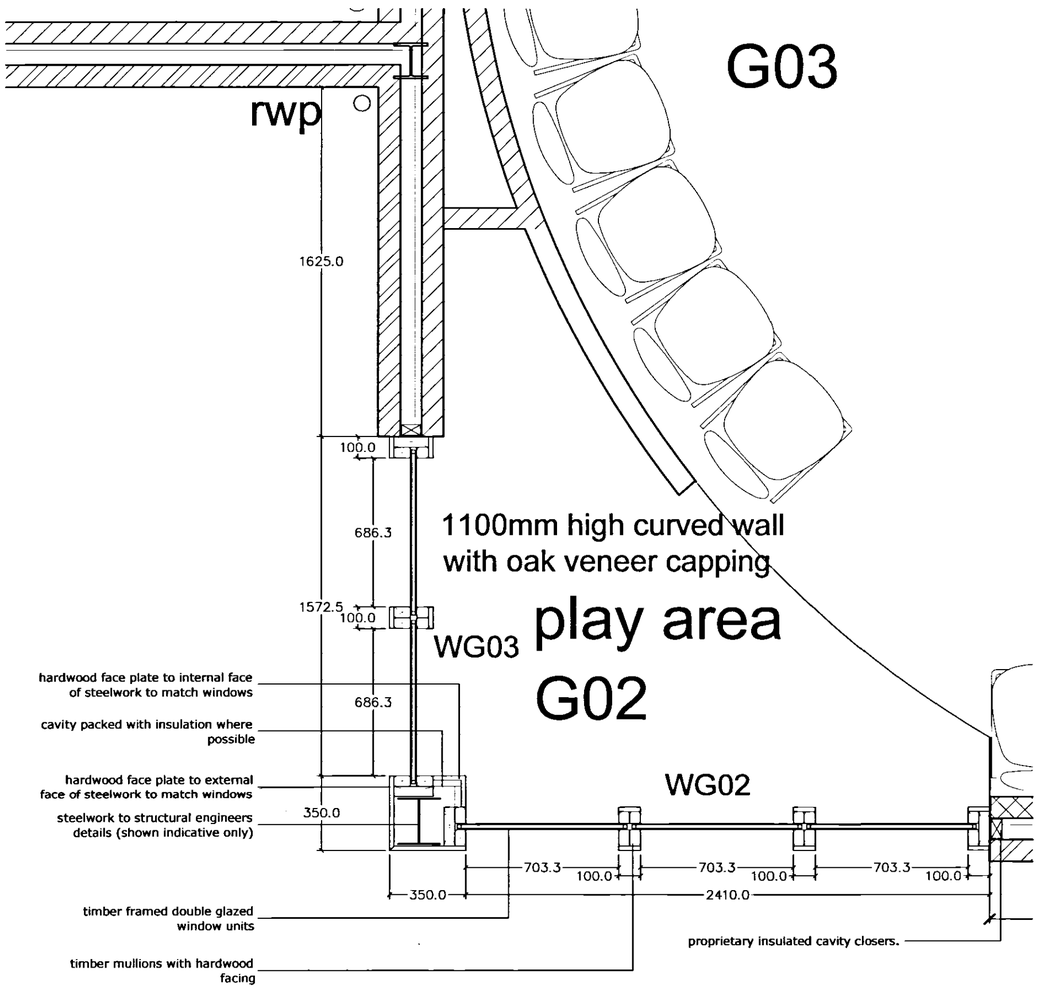



Plan of Corner Window Detail
1:20@A1

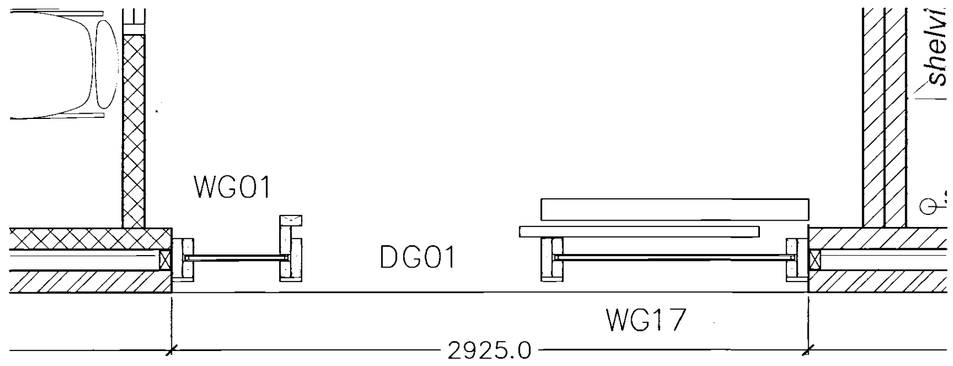

Plan of Entrance Doors 1:20@A1

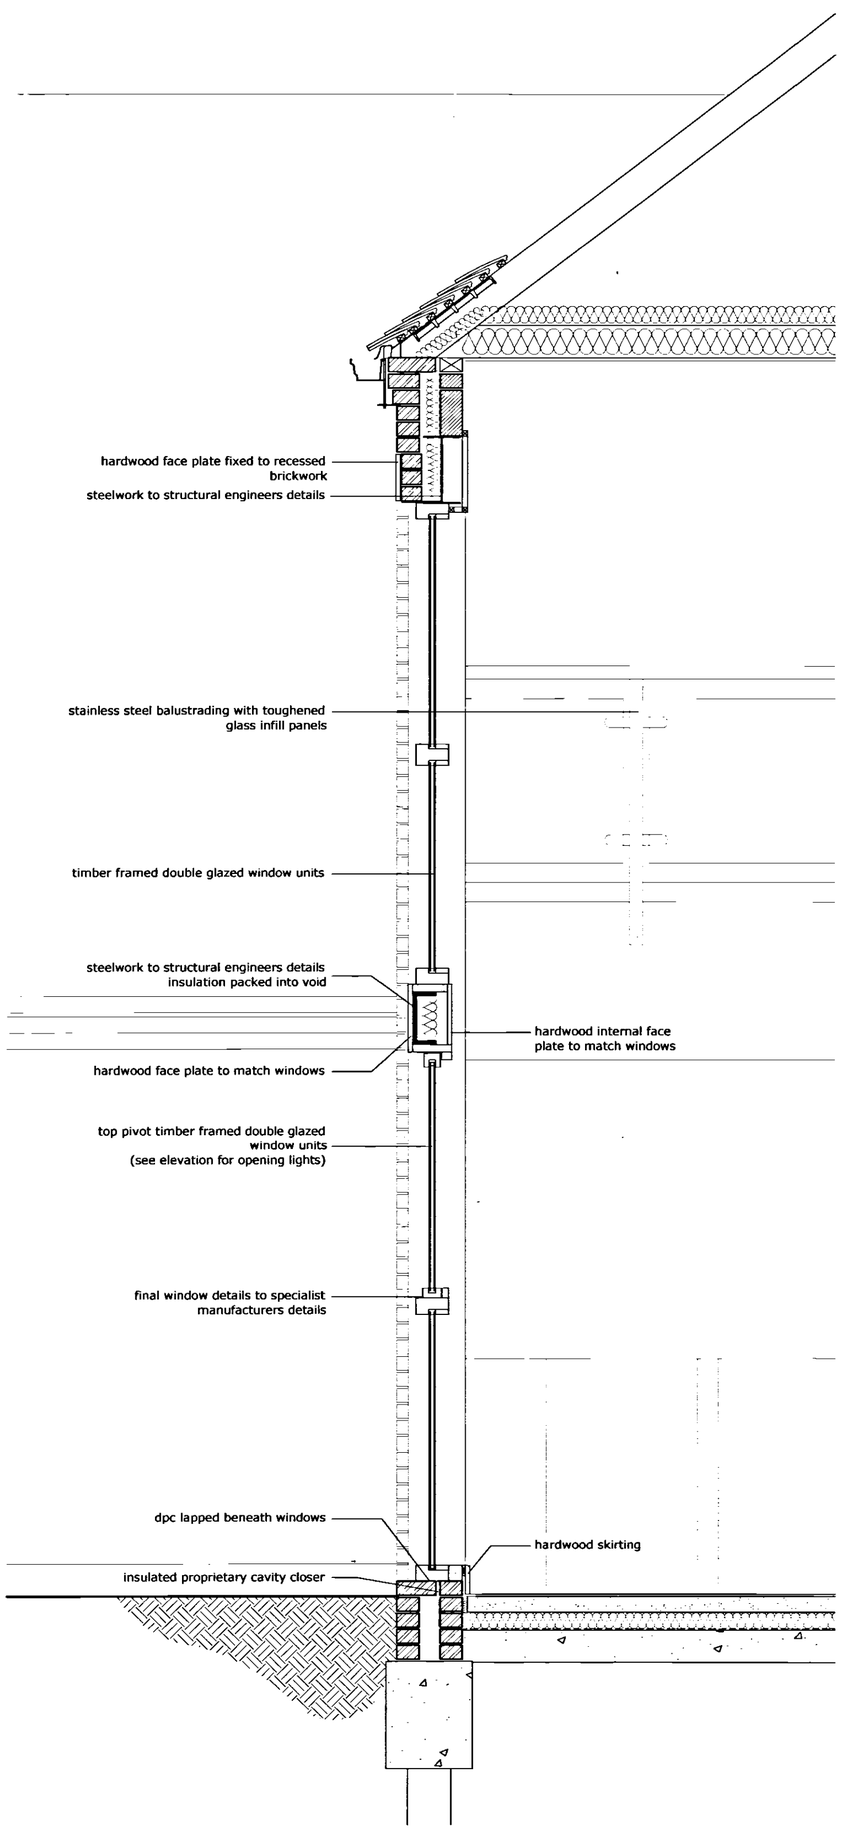

Section Through Corner Glazed Fascade to Waiting Room
1:20@A1

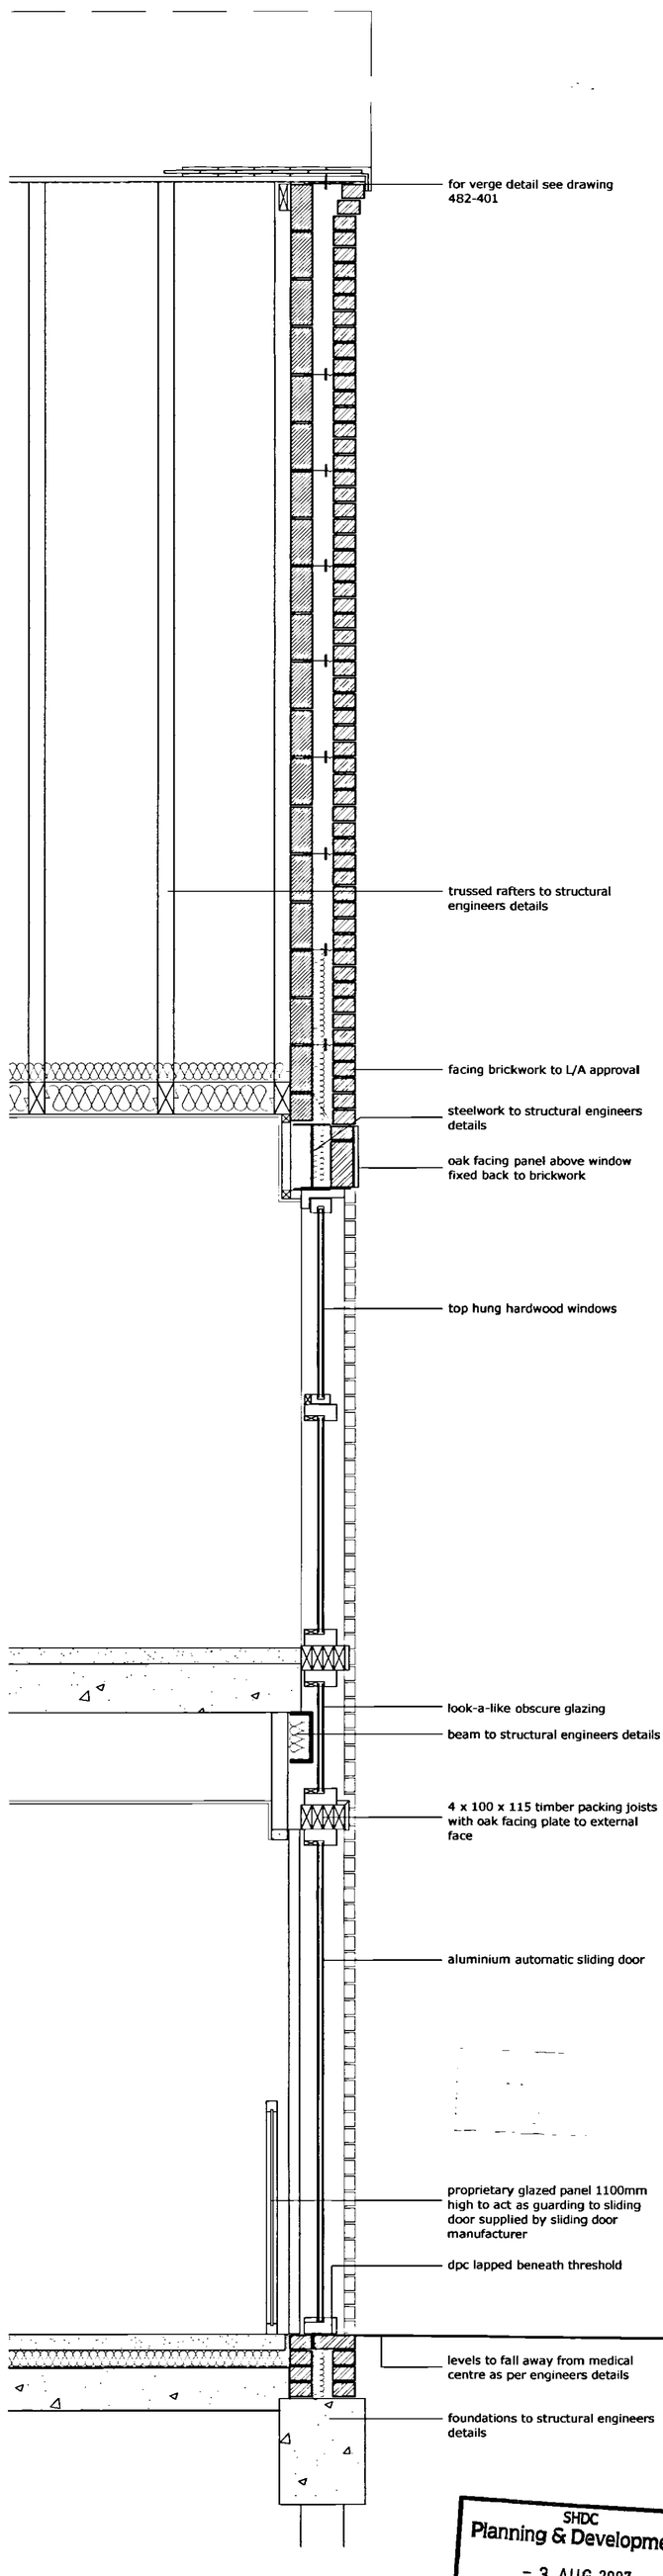

Section Through Entrance Doors
1:20@A1

SHDC
Planning & Development
- 3 AUG 2007
Ref: 1072/07

PLANNING

notes

revisions

west hart partnership
chartered architects Ltd
5 aldergate, tamworth, staffs. B79 7DJ
tel:01827 67123 fax:01827 67121 email:post@westhart.com

client
Primary Asset

project
New Medical Centre
Gosberton

title
Timber Window Details

drg. no. 482-403

revision

scale 1:20@A1

date Jul 07

drawn ISH

checked SJW

THIS DRAWING AND THE BUILDING WORKS DEPICTED ARE THE COPYRIGHT OF WEST HART PARTNERSHIP LTD AND MAY NOT BE REPRODUCED EXCEPT BY WRITTEN PERMISSION. THIS DRAWING MUST BE READ AND CHECKED AGAINST ANY SPECIALIST DRAWINGS AND INFORMATION PROVIDED. DO NOT SCALE FROM THIS DRAWING. USE FIGURED DIMENSIONS ONLY.