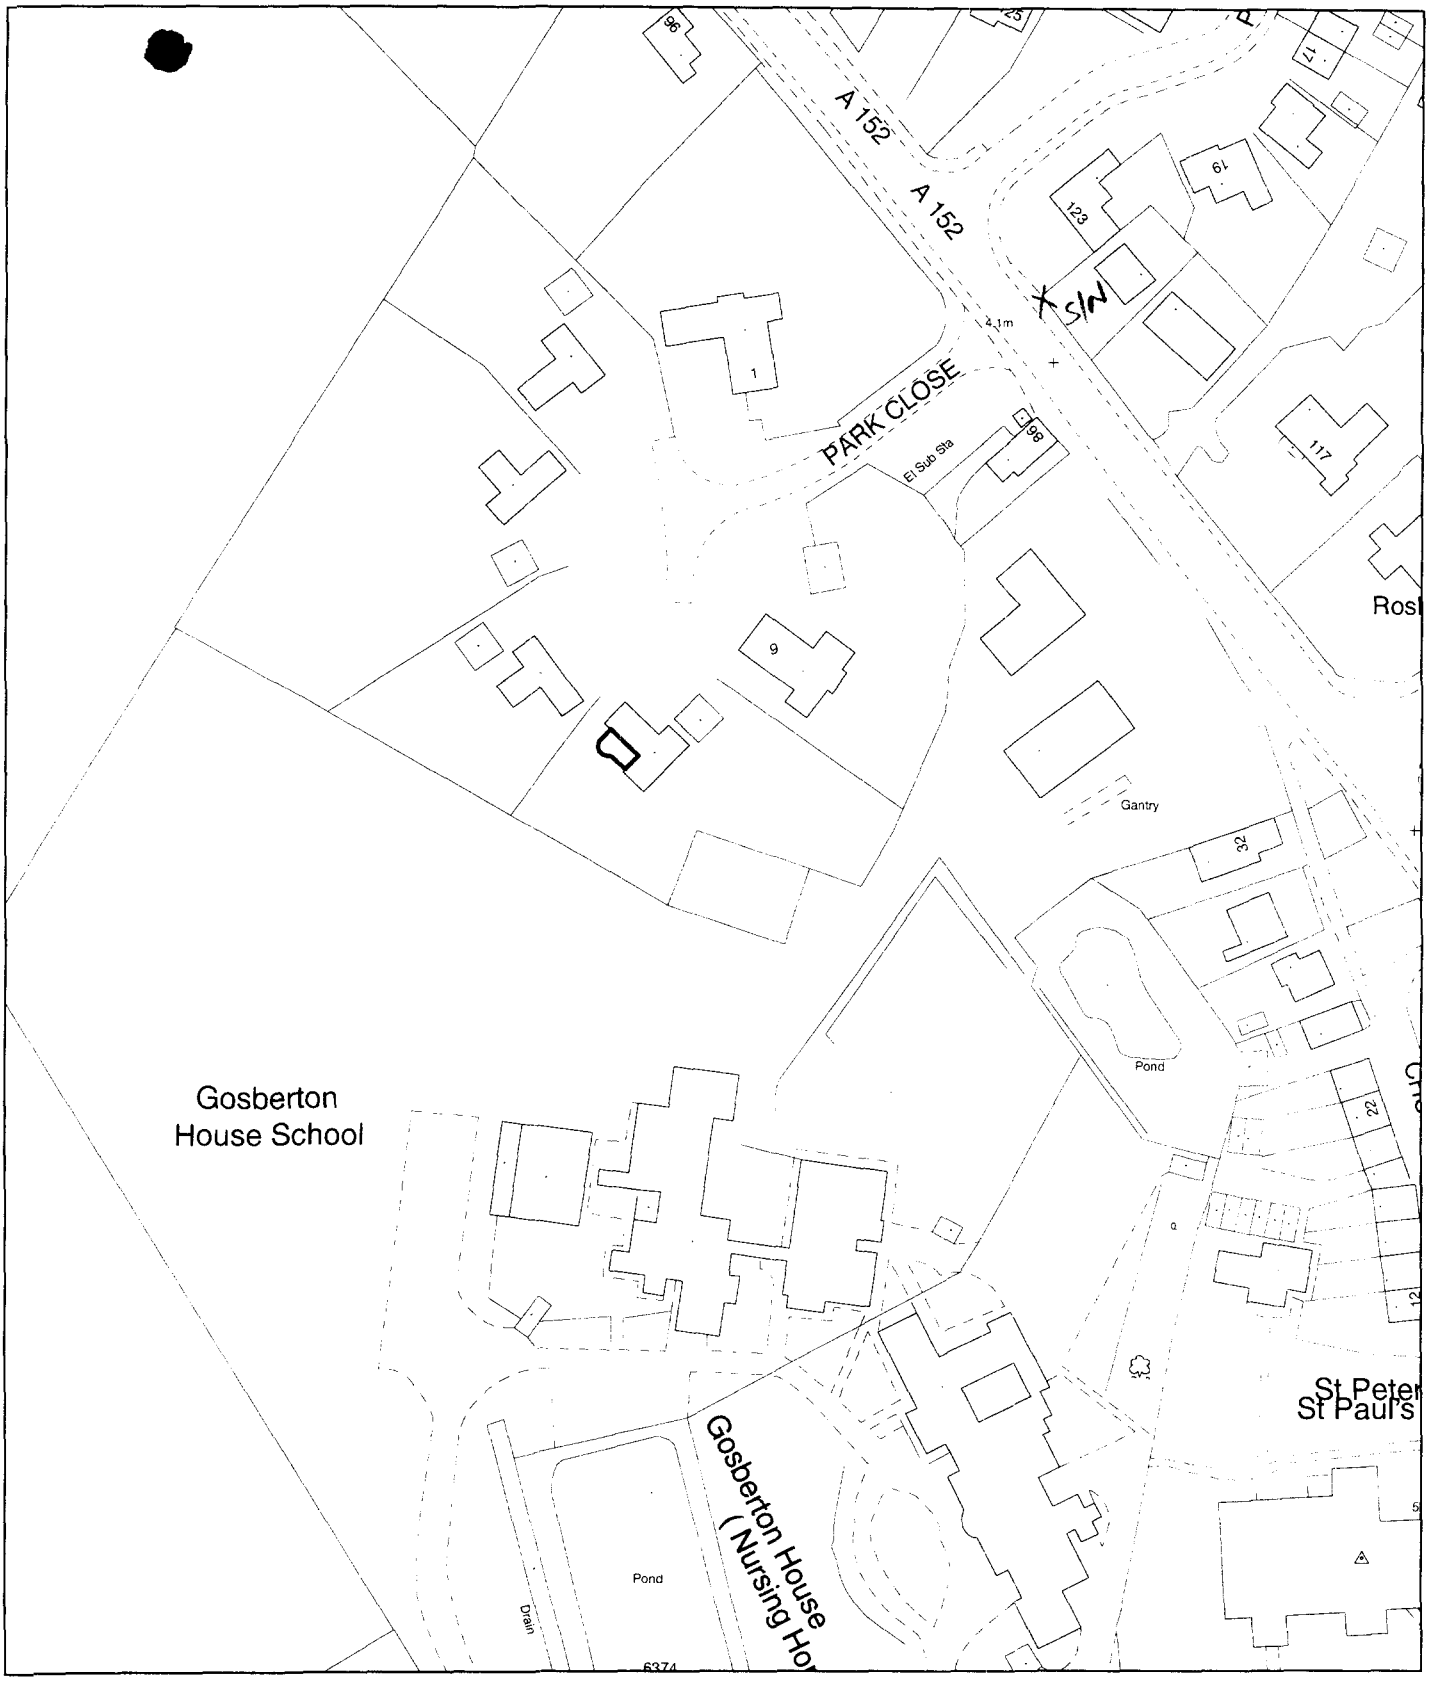


Planning Application Location Plan
Ward Member Notification

H08/1074/01

Scale: 1:1250

Housing and Planning Services Department

Council Offices, Priory Road, Spalding, Lincolnshire

PLEASE DO NOT COPY THIS PLAN
This map is reproduced from Ordnance Survey material with permission of Ordnance Survey on behalf of Her Majesty's Stationery Office (c) Crown copyright. Unauthorised reproduction infringes Crown copyright and may lead to prosecution or civil

Ordnance Survey®

Siteplan Data™

DETERMINED PLAN



Produced 14 Aug 2001 from Ordnance Survey digital data and incorporating surveyed revision available at this date. © Crown copyright 2001.

Part or all of this Siteplan is enlarged from mapping produced at one or more of the following scales 1:1250, 1:2500, 1:10000.

Reproduction in whole or in part is prohibited without prior permission of Ordnance Survey.

Ordnance Survey and the OS symbol are registered trade marks and Siteplan a trade mark of Ordnance Survey, the national mapping agency of Great Britain.

20 0 20 40 60 80

Metres

Sycamore Cottage
Park Close
Gosberton
Spalding, Lincs.

SOUTH HOLLAND DC
HOUSING & PLANNING
- 7 SEP 2001
Ref: 107401

Centre coordinates : 523648mE 331931mN

National Grid sheet reference at centre of this Siteplan: TF2331NE.

Supplied by : Stanfords, Bristol
Serial Number : 4145