


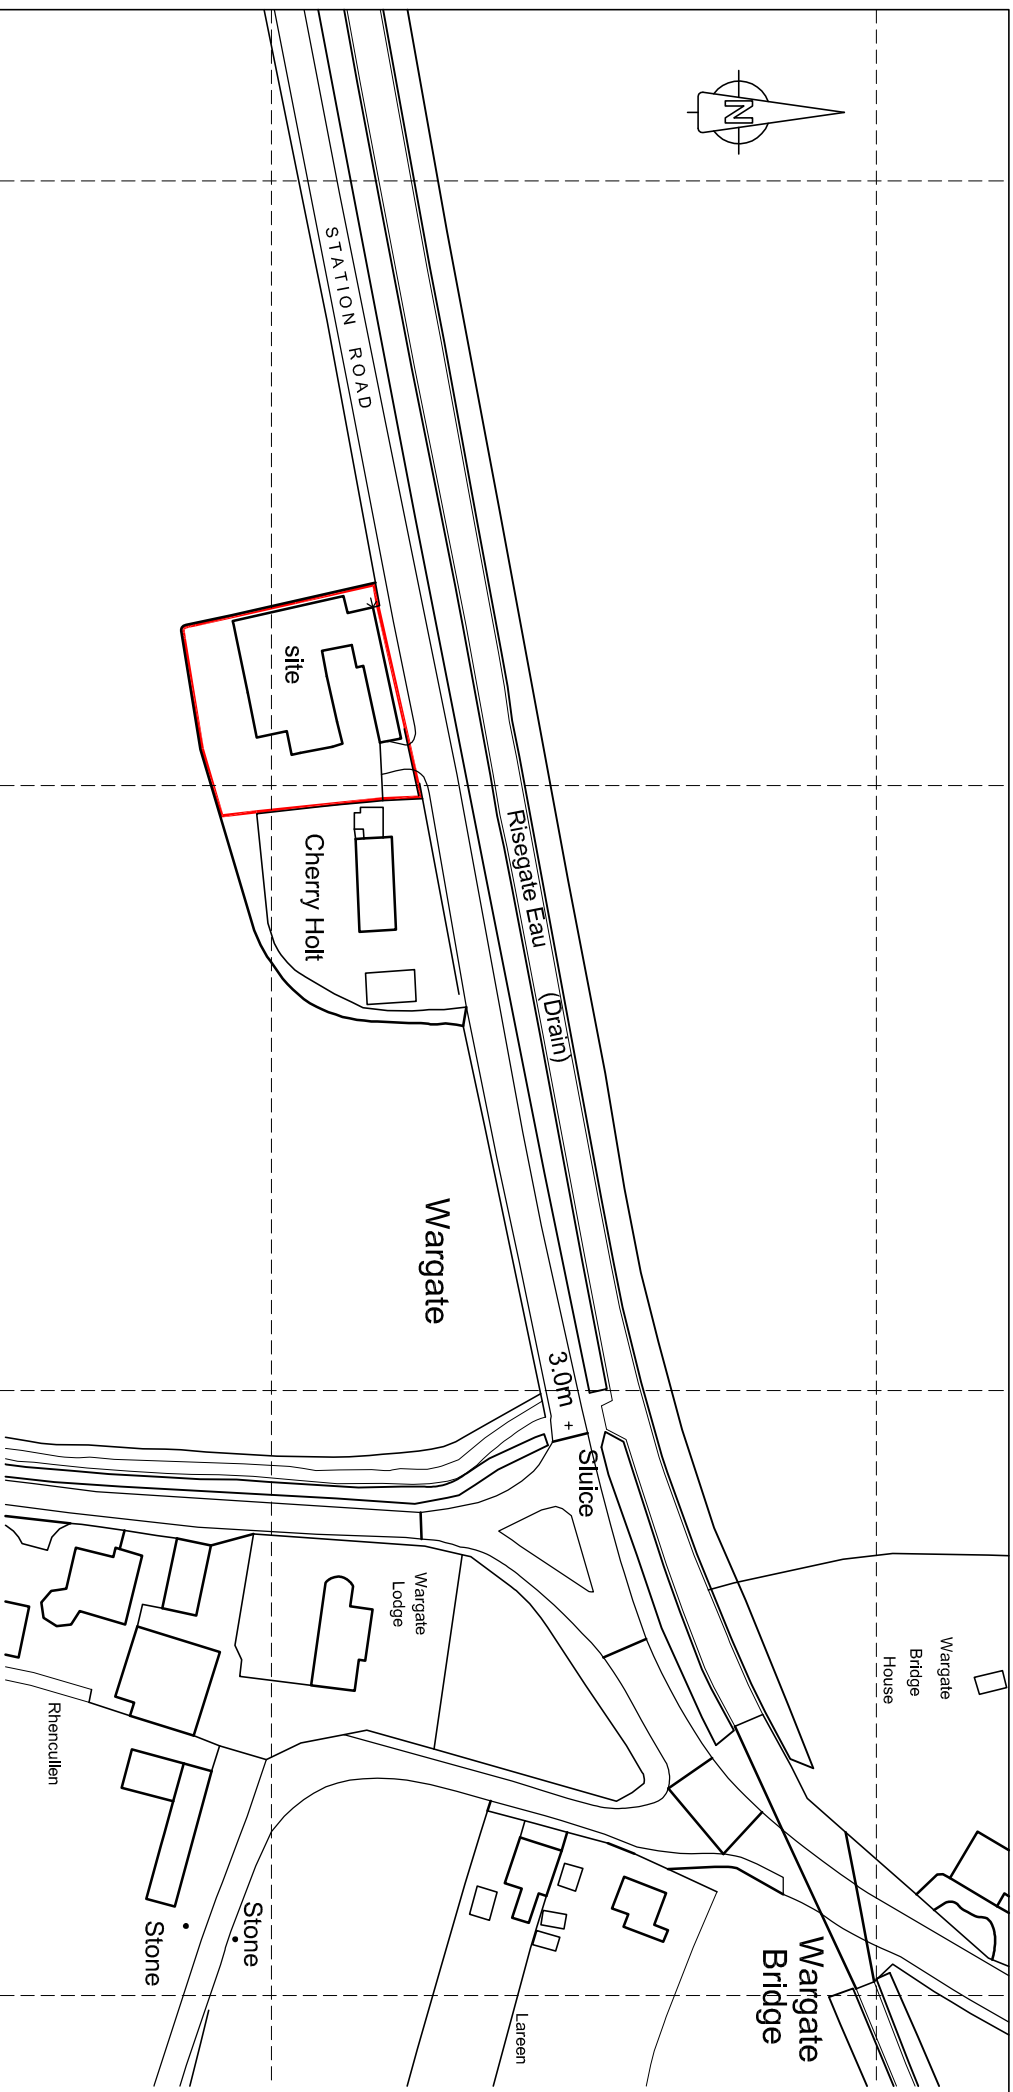

Ordnance Survey (c) Crown Copyright 2015. All rights reserved. Licence number 100022432

OS Location Plan 1:1250

As Existing

Jenny McIntee Architectural Design			
Project:	Proposed Barn Conversion	Date:	July 2015
Address:	Station Road, Gosberton Wargate, Spalding, Lincs PE11 4JB	Scale:	1:1250 on A4
Client:	Mr R Andrews	Job No:	1578
Drawing Title:	Location Plan As Existing	Dwg No:	01 A