


notes

Do not scale from this drawing.
This drawing is copyright and may not be altered, traced, photocopied or used for any purpose other than that for which it is issued without written permission from the John D Lynch Partnership.
The General Contractor is to check all dimensions on site and report discrepancies to the architect.
All details shown on this drawing including foundations are based upon typical site conditions related to the area. No responsibility can be accepted for abnormal conditions which may be discovered during construction unless reported to the Architects so that design amendments may be considered. Site soil surveys are recommended in respect of foundations to establish specific site conditions before foundation work is undertaken.

revision _____ date _____

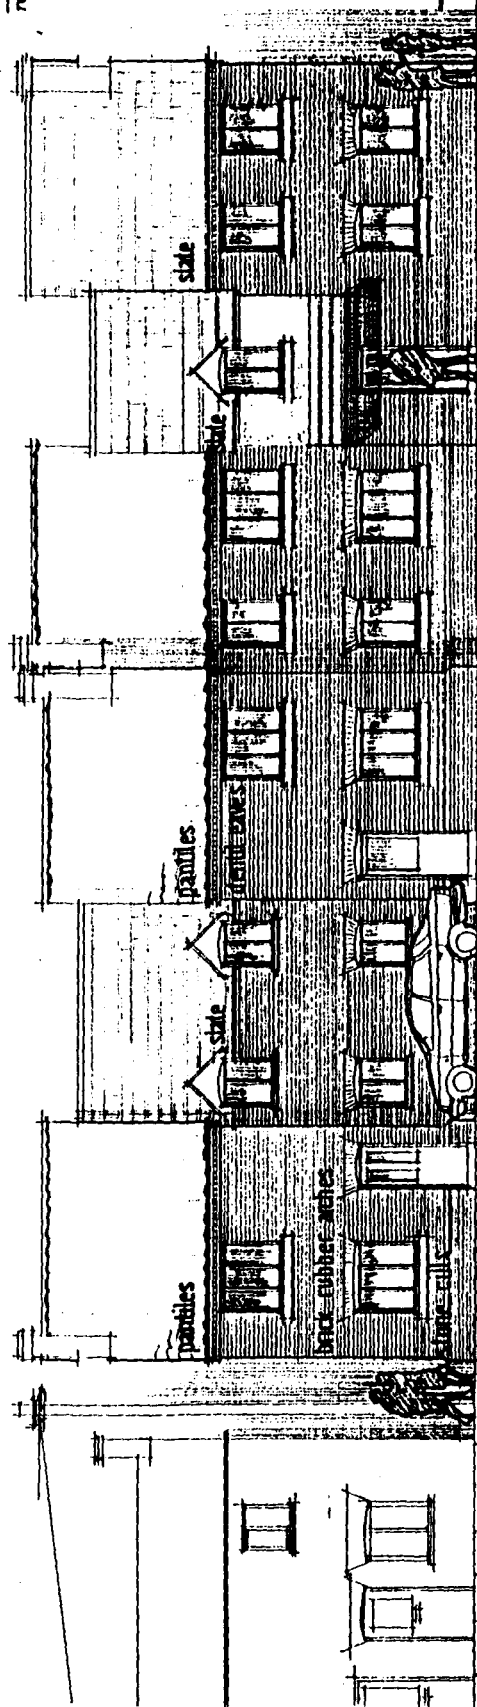

THE JOHN D LYNCH PARTNERSHIP
11 MAR 2001
19:00:19.1...

existing cottages

red handbrades

red brown facings

red handbrades

red handbrades

red brown facings

JOHN D LYNCH
Partnership
CHARTERED
ARCHITECTS

DEVELOPMENT LTD SALEM STREET

H08/0767/97

project/drawing		RESIDENTIAL DEVELOPMENT AT	
		SALEM ST. GOSBERTON FOR	
		HOLBEACH WINDOWS LTD.	
scale	1:100	date	27-02-91
		drawn	TAC
project no.	1002	drawing no.	AK / 10