
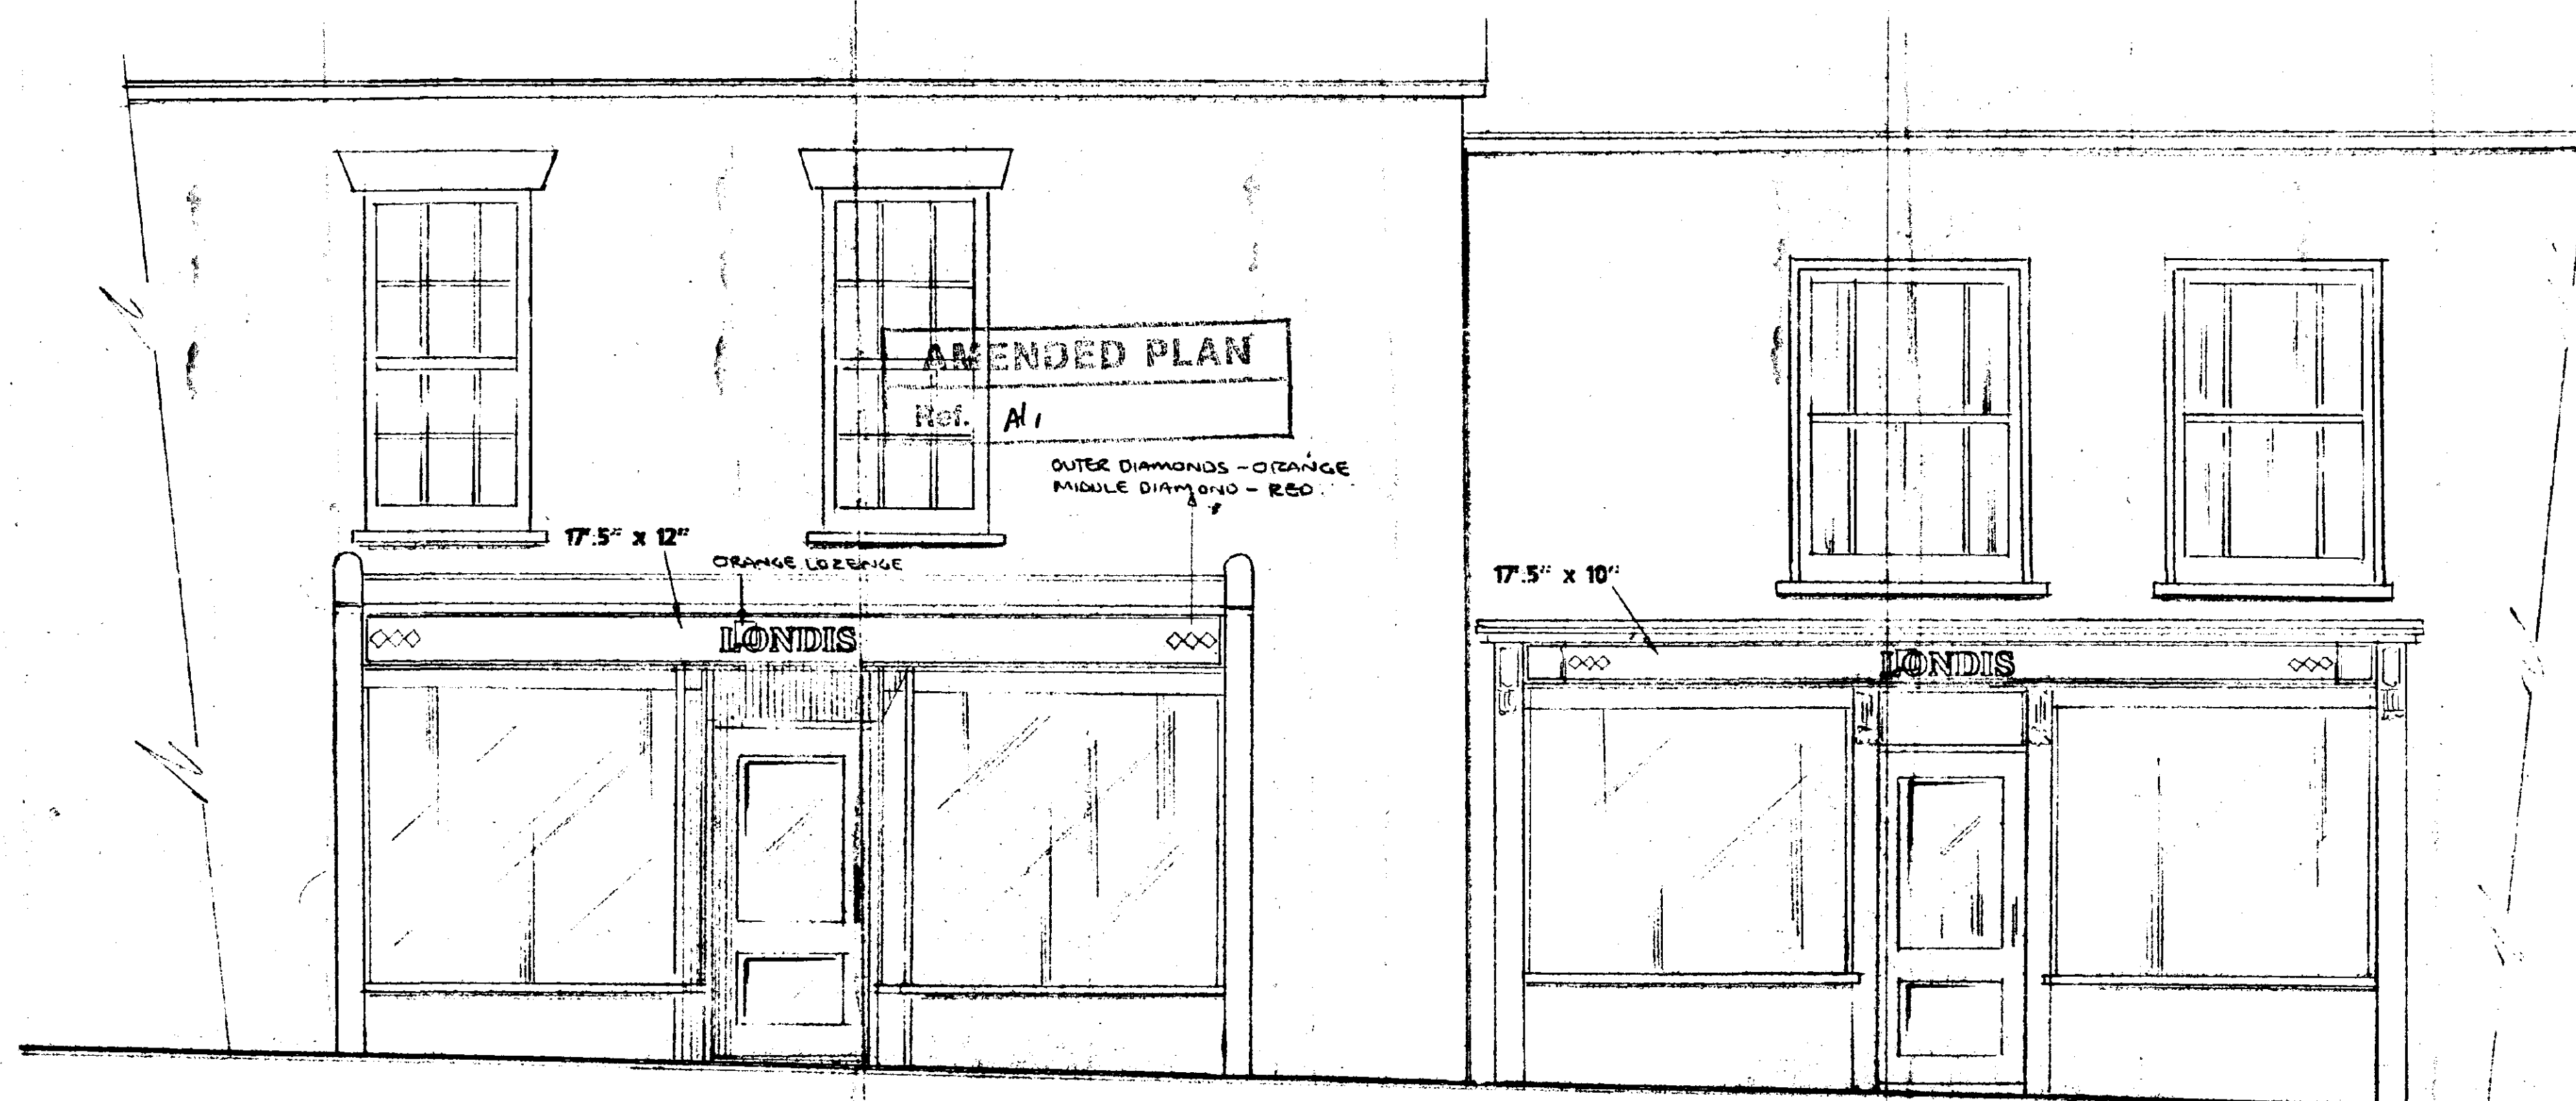


ENLARGED VIEW OF SECTION OF SIGNS.

ELEVATION TO 73-75, HIGH STREET

SPECIFICATION: TO FIT TWO SEPARATE FASCIA SIGNS TO TWO SHOPS AS ILLUSTRATED. SIGN SIZES ARE 17ft.5ins x 1ft & 17ft.5ins x 10" RESPECTIVELY.
 EACH SIGN TO COMPRISE OF GREEN PAINTED ALUMINIUM FRAMES HOUSING GREEN SELF-COLOURED PERSPEX PANELS
 LETTERING TO BE CREAM VINYL FLUSH APPLIED TO PANELS WITH LETTERS 'L' & 'O' BEING APPLIED OVER AN ORANGE VINYL LOZENGE.
 DIAMONDS TO EACH END OF SIGNS TO BE ORANGE & RED VINYL FLUSH APPLIED WITH OUTER DIAMONDS IN ORANGE AND MIDDLE DIAMOND IN RED.
 SEE COLOUR ILLUSTRATION. NO ILLUMINATION WILL BE USED.

DRG. No.	SCALE	DATE	PROPOSED SIGNS FOR...	Mrs COOPER, LONDIS FOODSTORE, 73-75, HIGH STREET, GOSBERTON, SPALDING, Lincs.	REGULATION SIGNS & BLINDS LTD. UNITS 22/23, TRANSPORT WHARF, DICKERAGE LANE, NEW MALDEN, SURREY. KT3 3SF TEL: 081-336 1620 FAX: 081-336 1621
Lon/92	3/8" = 1ft	AUG '94 REVISIONS JAN '95	SOUTH HOLLAND D.C. PLAN DEPT 11 JAN 1995 REF: 10881		

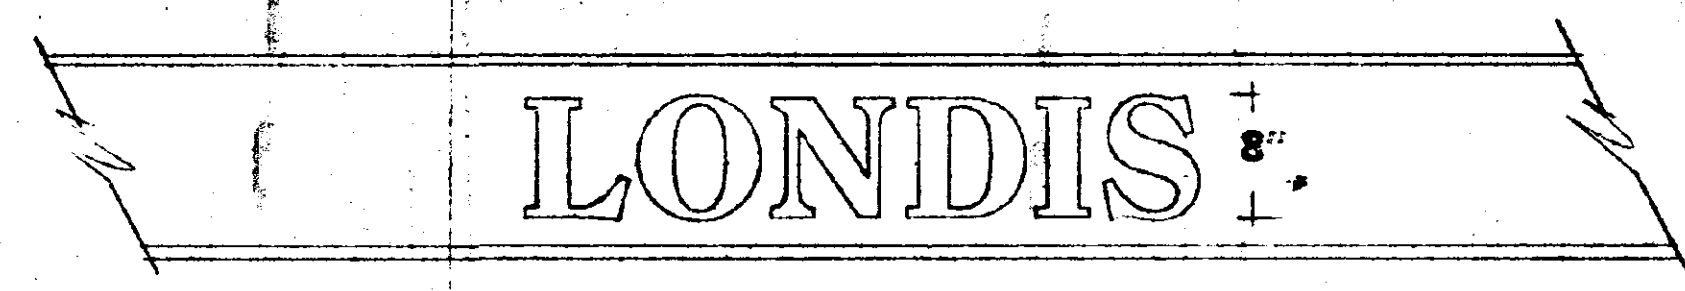

ENLARGED VIEW OF SECTION OF SIGNS.

ELEVATION TO 73-75, HIGH STREET

SPECIFICATION: TO FIT TWO SEPARATE FASCIA SIGNS TO TWO SHOPS AS ILLUSTRATED. SIGN SIZES ARE 17ft.5ins x 1ft & 17ft.5ins x 10" RESPECTIVELY. EACH SIGN TO COMPRISE OF BROWN PAINTED ALUMINIUM FRAMES HOUSING REVERSE SPRAYED BROWN ON CLEAR ACRYLIC PANELS. LETTERING TO BE CREAM VINYL FLUSH APPLIED TO PANELS. SEE COLOUR ILLUSTRATION. NO ILLUMINATION WILL BE USED.

DETERMINED
PLAN

SOUTH HOLLAND D.C.
PLAN DEPT.
11 NOV 1994
REF ...1888.24...

DRG. No. Lot/92	SCALE 3/8" = 1ft	DATE AUG '94	PROPOSED SIGNS FOR:- Mrs COOPER, LONDIS FOODSTORE, 73-75, HIGH STREET, GOSBERTON, SPALDING, Lincs.	REGULATION SIGNS & BLINDS LTD. UNITS 22/23, TRANSPORT WHARF, DICKERAGE LANE, NEW MALDEN, SURREY. KT3 3SF TEL: 081-336 1620 FAX: 081-336 1621
--------------------	---------------------	-----------------	--	---