

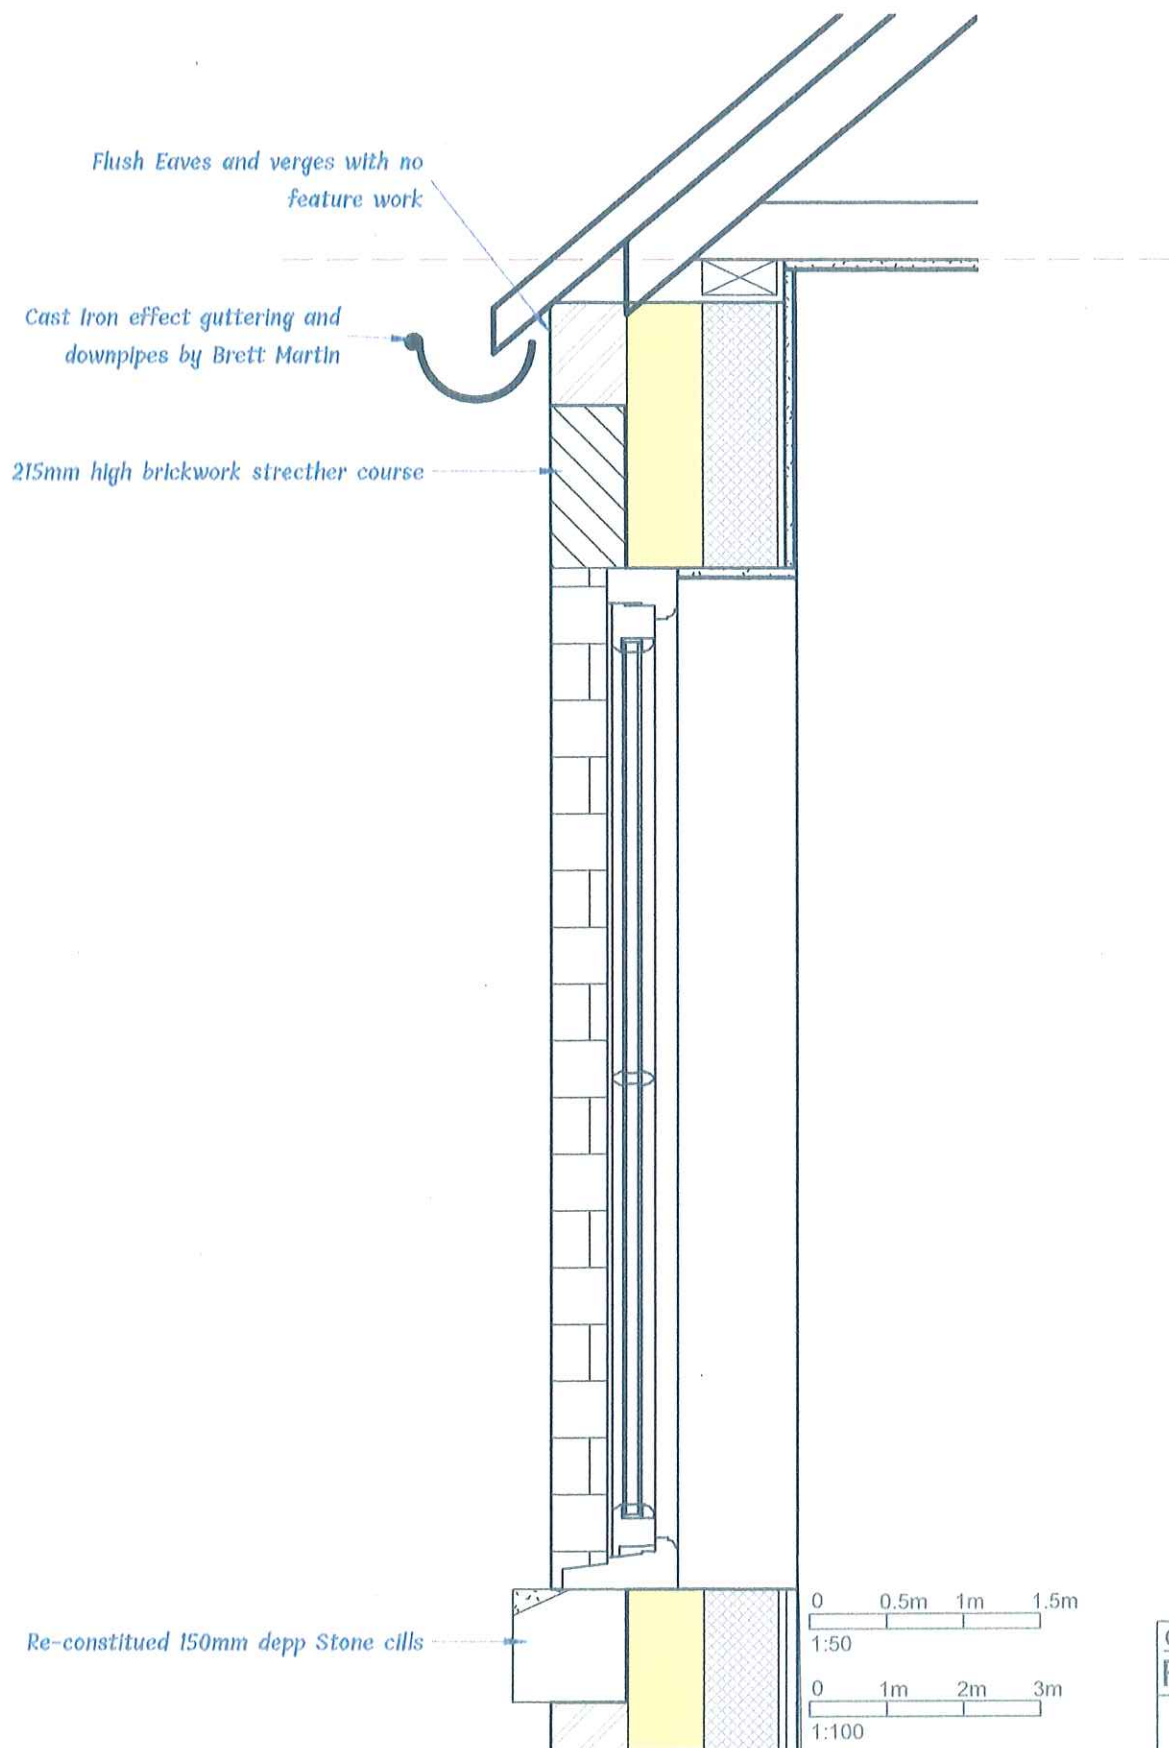


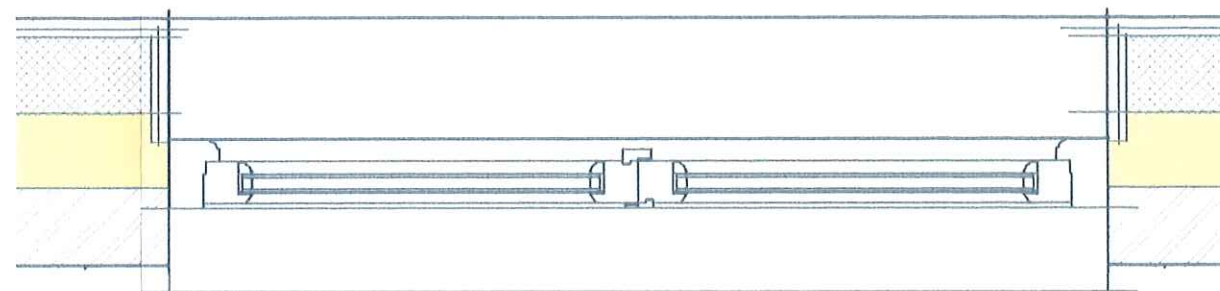

Proposed Casement Window
Section @ 1:10.

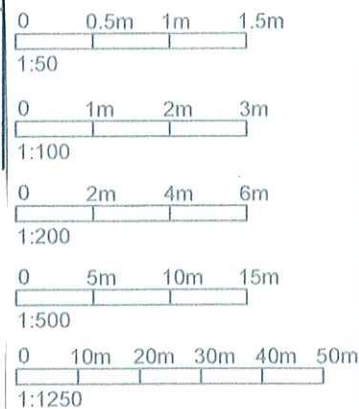

Proposed Casement Window
Plan @ 1:10.

<u>Client</u> Fraylich Homes.				<u>Project</u> New Dwelling @ 59 High Street, Gosberton, Spalding. Lincs. PE11 4NJ.				<u>Drawing Title</u> Materials: Proposed Timber Window Casement Details.							
				<u>Drawn</u> JPT		<u>Date</u> 20-10-21		 Follow us on Facebook @ Architectural Design Services-Jason Thomas		<u>ADS Reference No.</u> 2021-26		<u>Dwg No.</u> PL3		<u>Revision</u> -	
				<u>Scale</u> 1/10		<u>Paper Size</u> A3		No part of this drawing may be copied in any way whatsoever without the prior written permission of ADSservices. 							
<u>Rev.</u>		<u>Date</u>		<u>Amendment</u>		<u>Initial</u>									
Preliminary		For Info		For Comment		Planning		Building Regs		Construction		As built		LBC	
☐		☐		☐		☒		☐		☐		☐		☐	
															
<u>Architectural Design Services</u> Clinton, Peterborough. JASON THOMAS JasonADServices@yahoo.co.uk 01733 252850 & 07841 521271															