Private Drive (Condition 8)

Private drive to be block paved using Bradstone "Woburn" Rumble – Autumn Mix Paviors laid to manufactures specification.

Street Lights (Condition 9)

Provide Two 1.85 metre high street lights at the position shown with sensor bulbs. Provide bulk head light under arched drive-through with sensor bulb.

Refuse Storage & Disposal (Condition 13)

Refuse bins to be located at the positions indicated to the rear of the wc/shower area. Refuse collection point to be as indicated near the front door.

SITE LAYOUT

1:100

LANDSCAPING TREE AND SHRUB PLANTING

A SILVER BIRCH (BETULA PENDULA) FEATHERED

all planting to be in accordance with BS 4428: 1989 and amendment no. 1 (1991)

all trees to be planted with minimum 600mm plastic mulch mat and to be staked, tied and tubed

1/3 to 1/2 bag of peat free and shrub planting compost to be incorporated into backfill for each tree hole

SOFT LANDSCAPING (SHRUB/BERRY) AREAS

PLANT NAME & SPECIFICATION (for planting season) Oct-Mar only

Berberis thunbergii - transplant H+2 450-600mm high

Hedera Helix 'Hibernica' - 300-450mm spread, 9cm pot, minimum of 3 no. breaks


Ligustrum Ovalifolium 'Aureum' - 300-450mm high, 3L pot

Prunus Lusitanica - 450-600mm high, 3L pot

Pyracantha 'Soleil D'Or' - 450-600mm high, 3L pot

Rosa Rugosa 'Frau Dagmar Hastrup' - 300-450mm high, Bare root

NB: AFTER PLANTING 65MM DEEP LAYER OF MEDIUM GRADE BARK MULCH TO BE APPLIED.

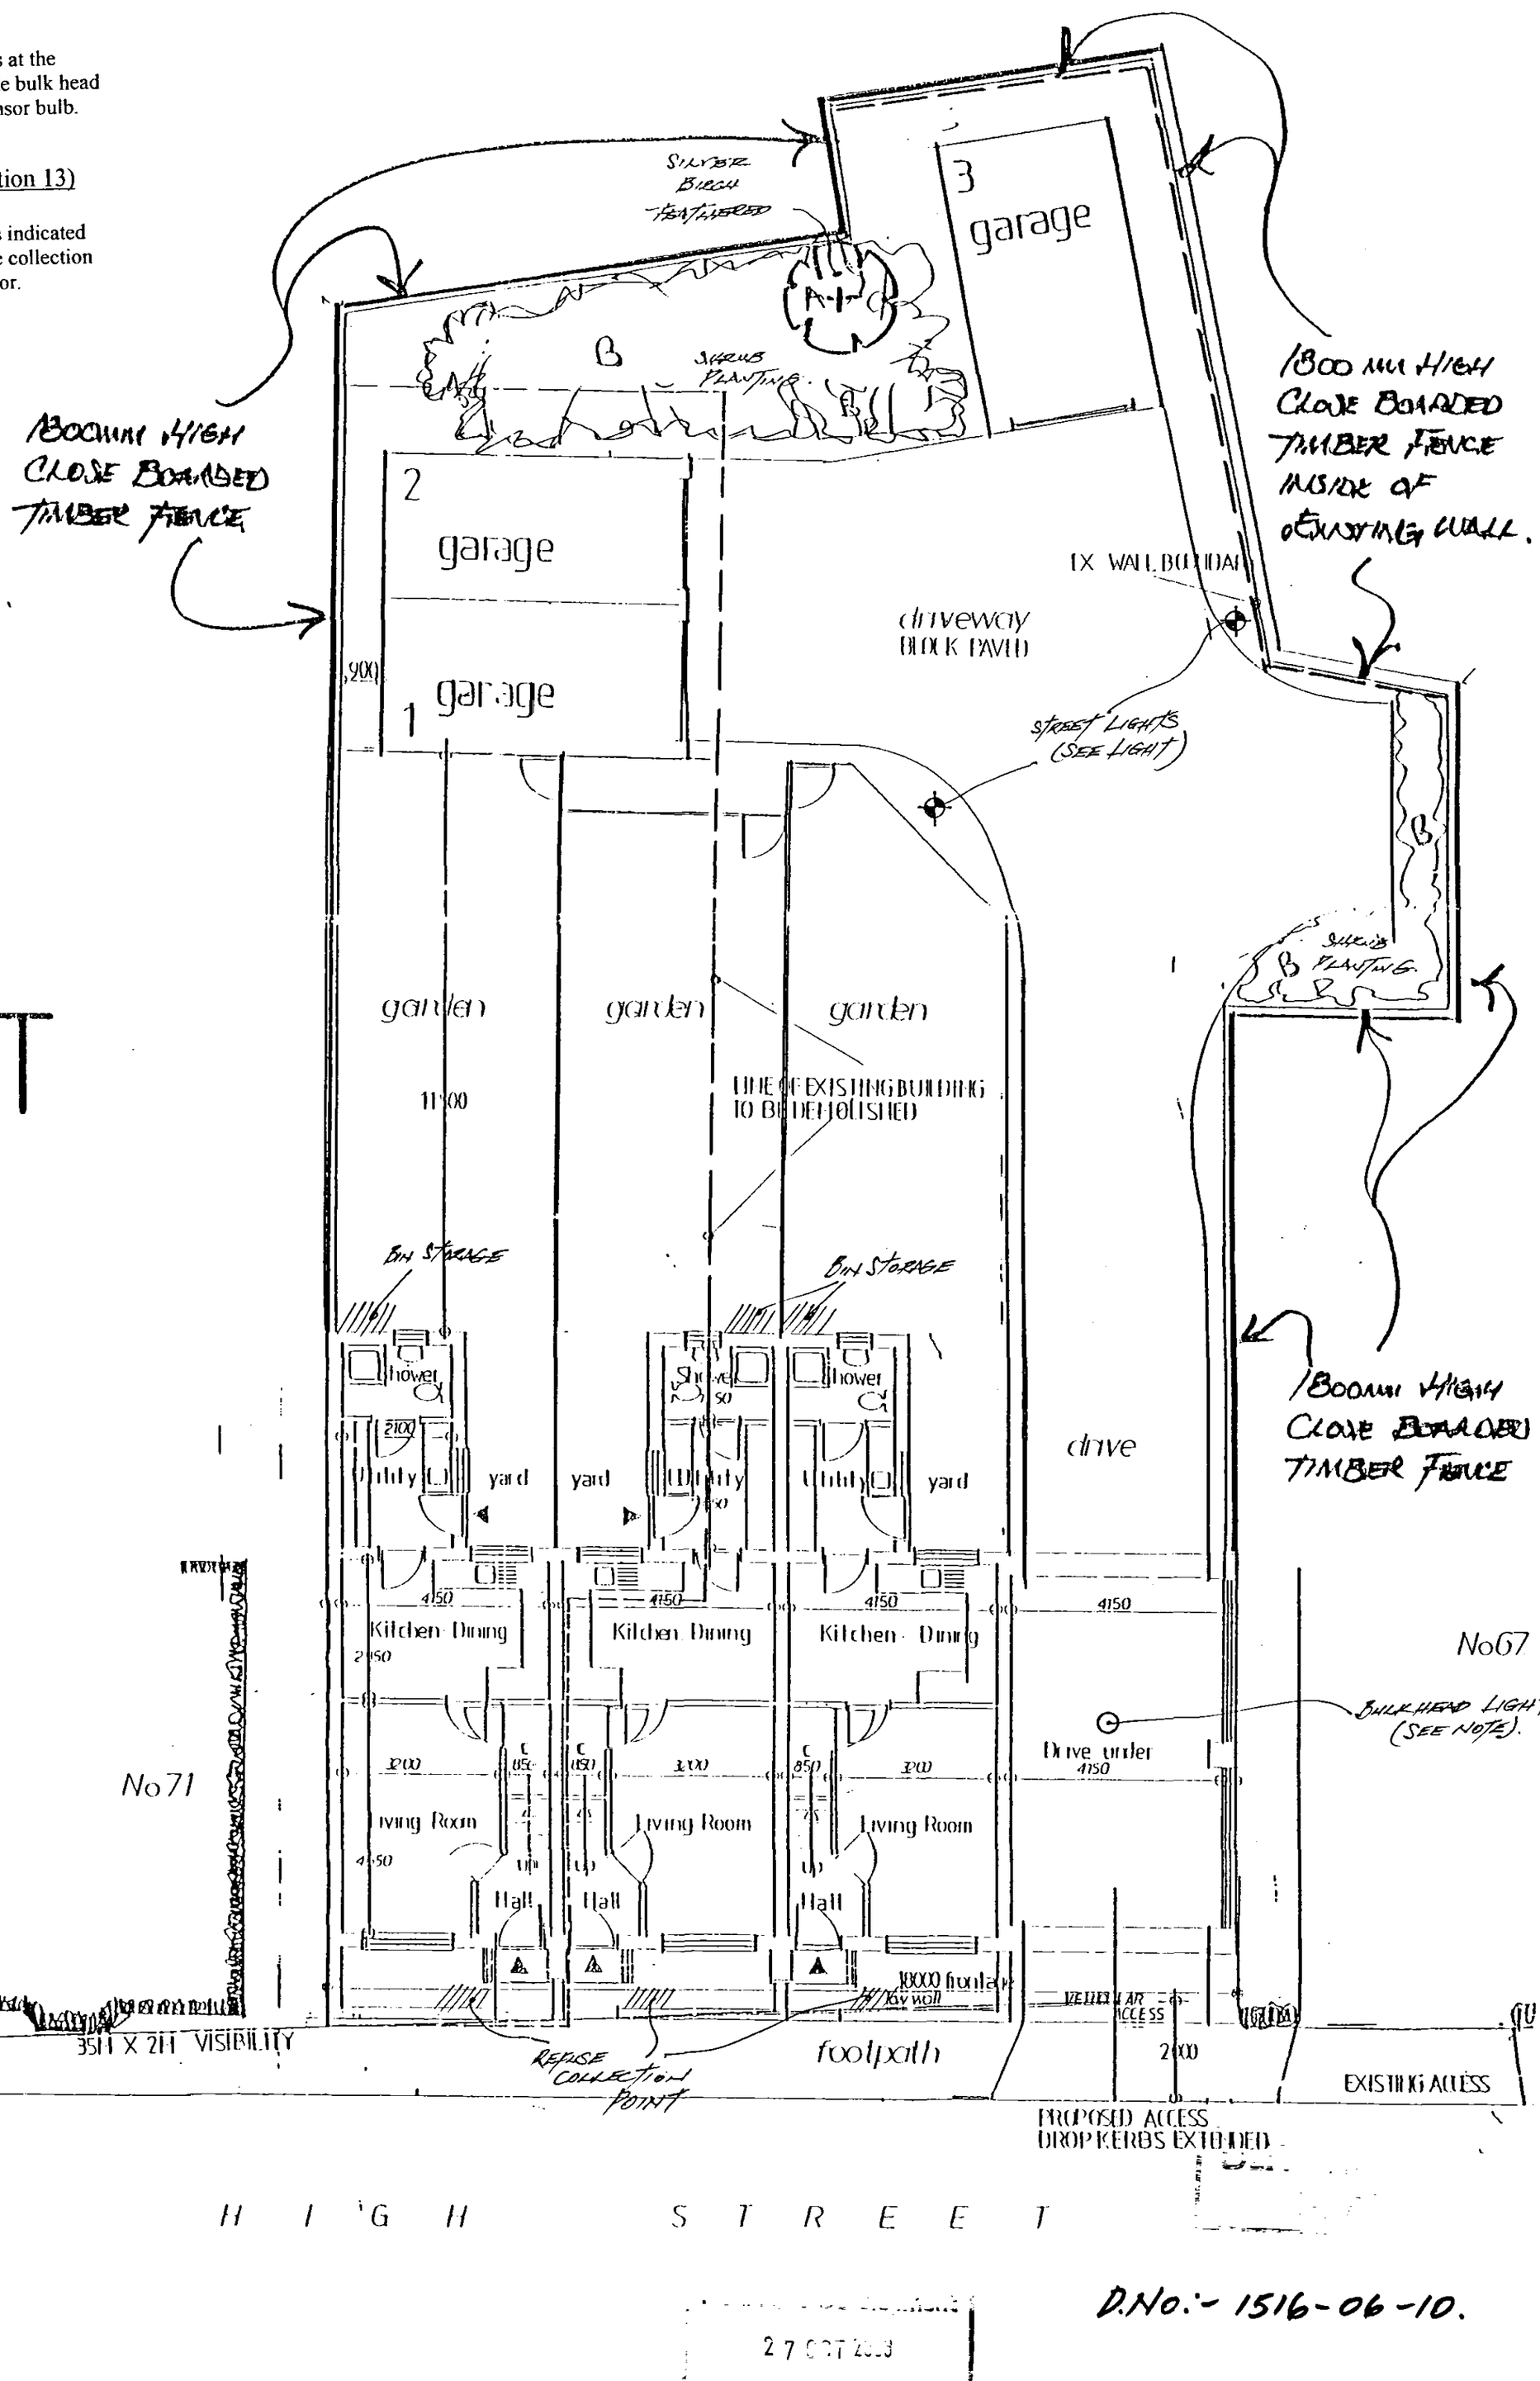

D.No.:- 1516-06-10.

27 OCT 2006