


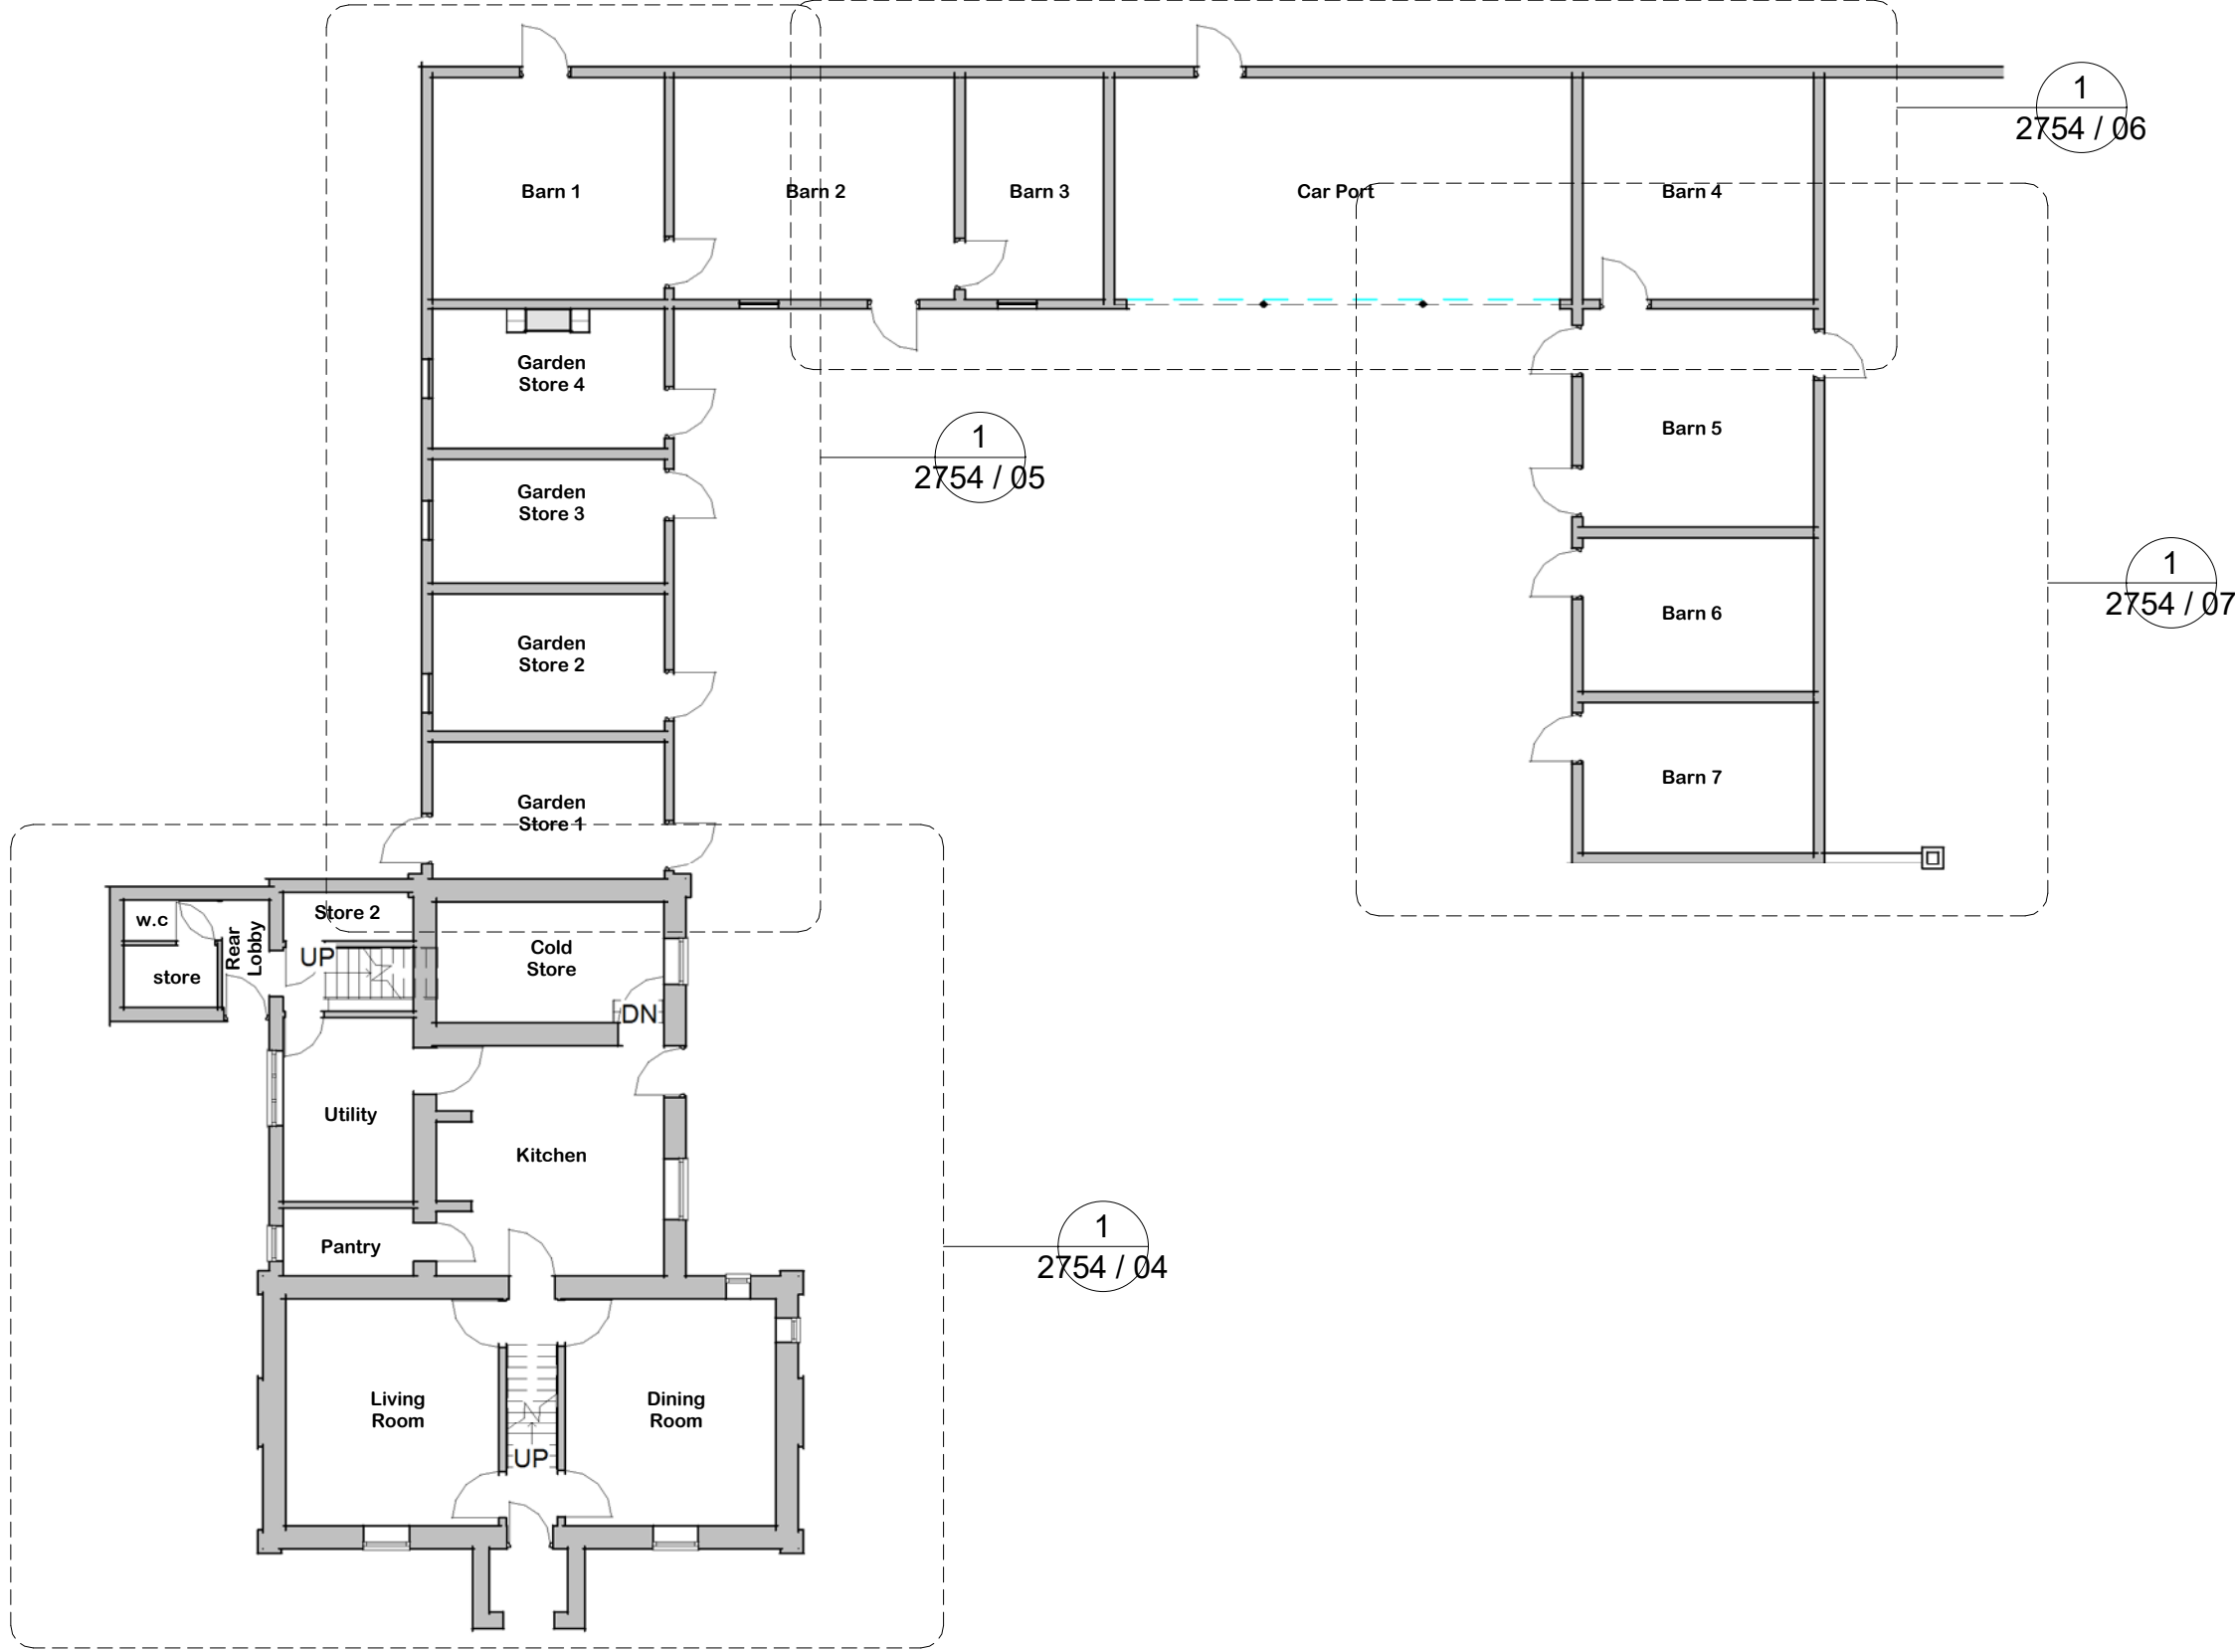

Overall Layout
1 : 150

Overall Ground Floor Layout

Drg No

2754 / 03

