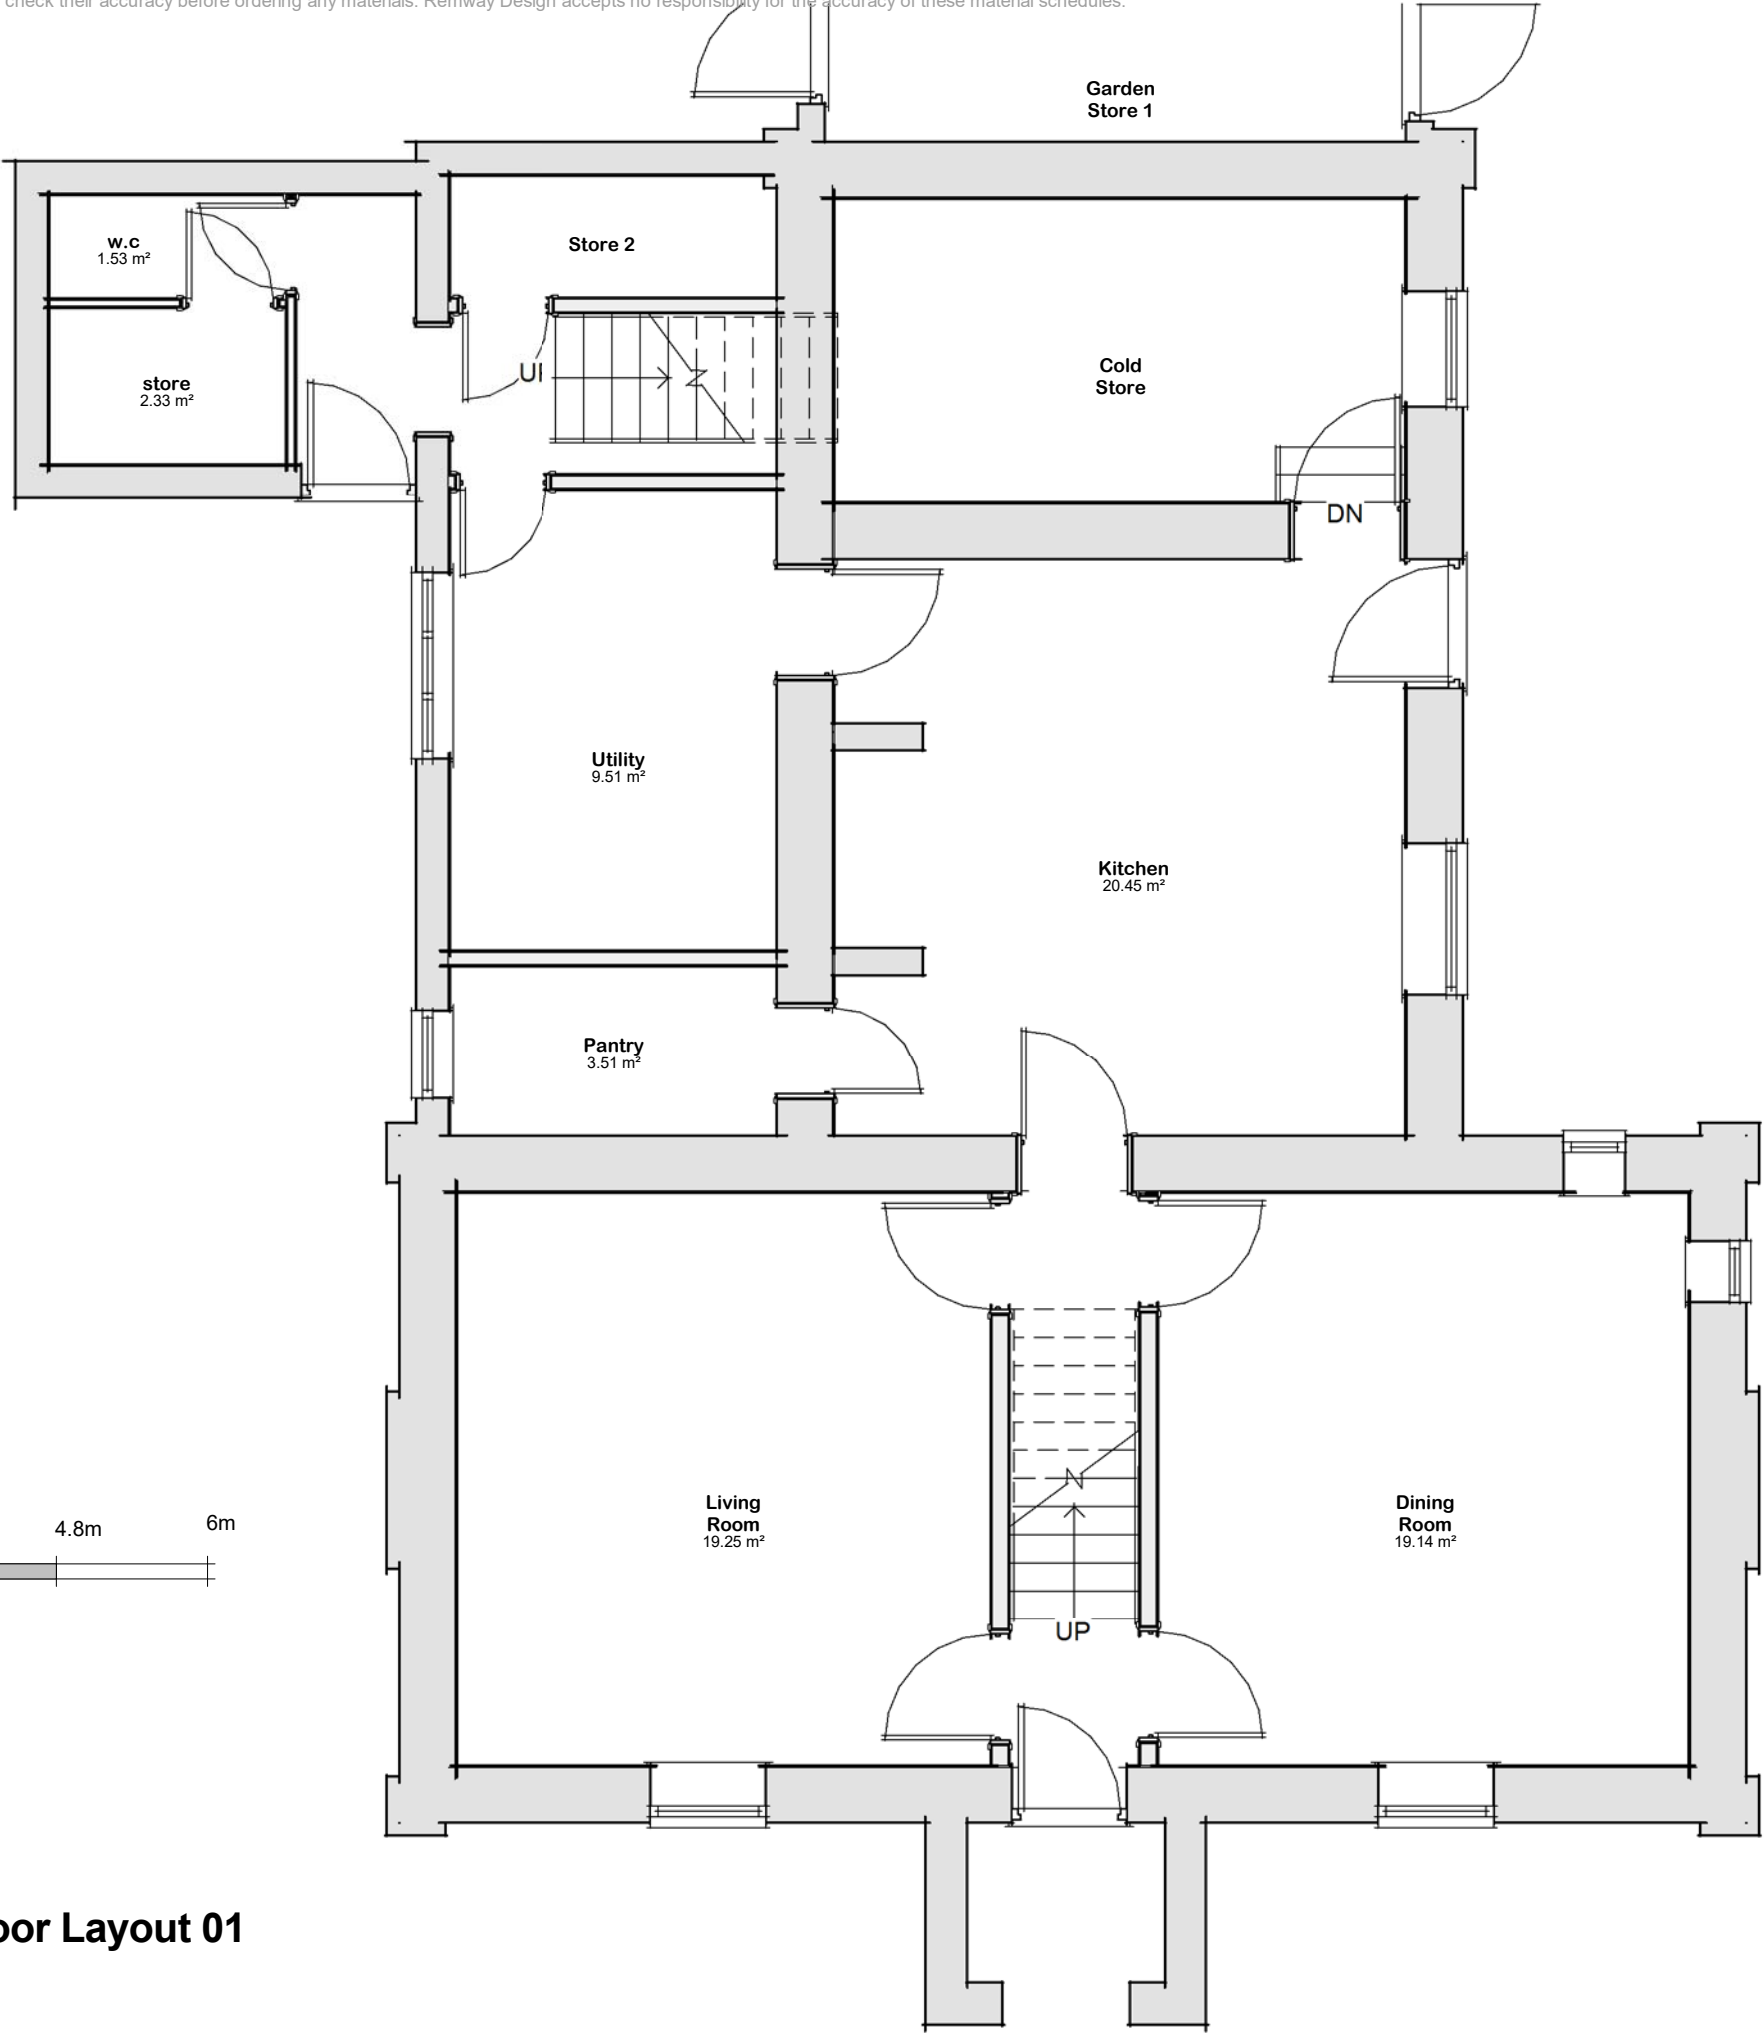


Ground Floor Layout 01
1 : 60