


VISUAL SCALE 1:60 @ a3

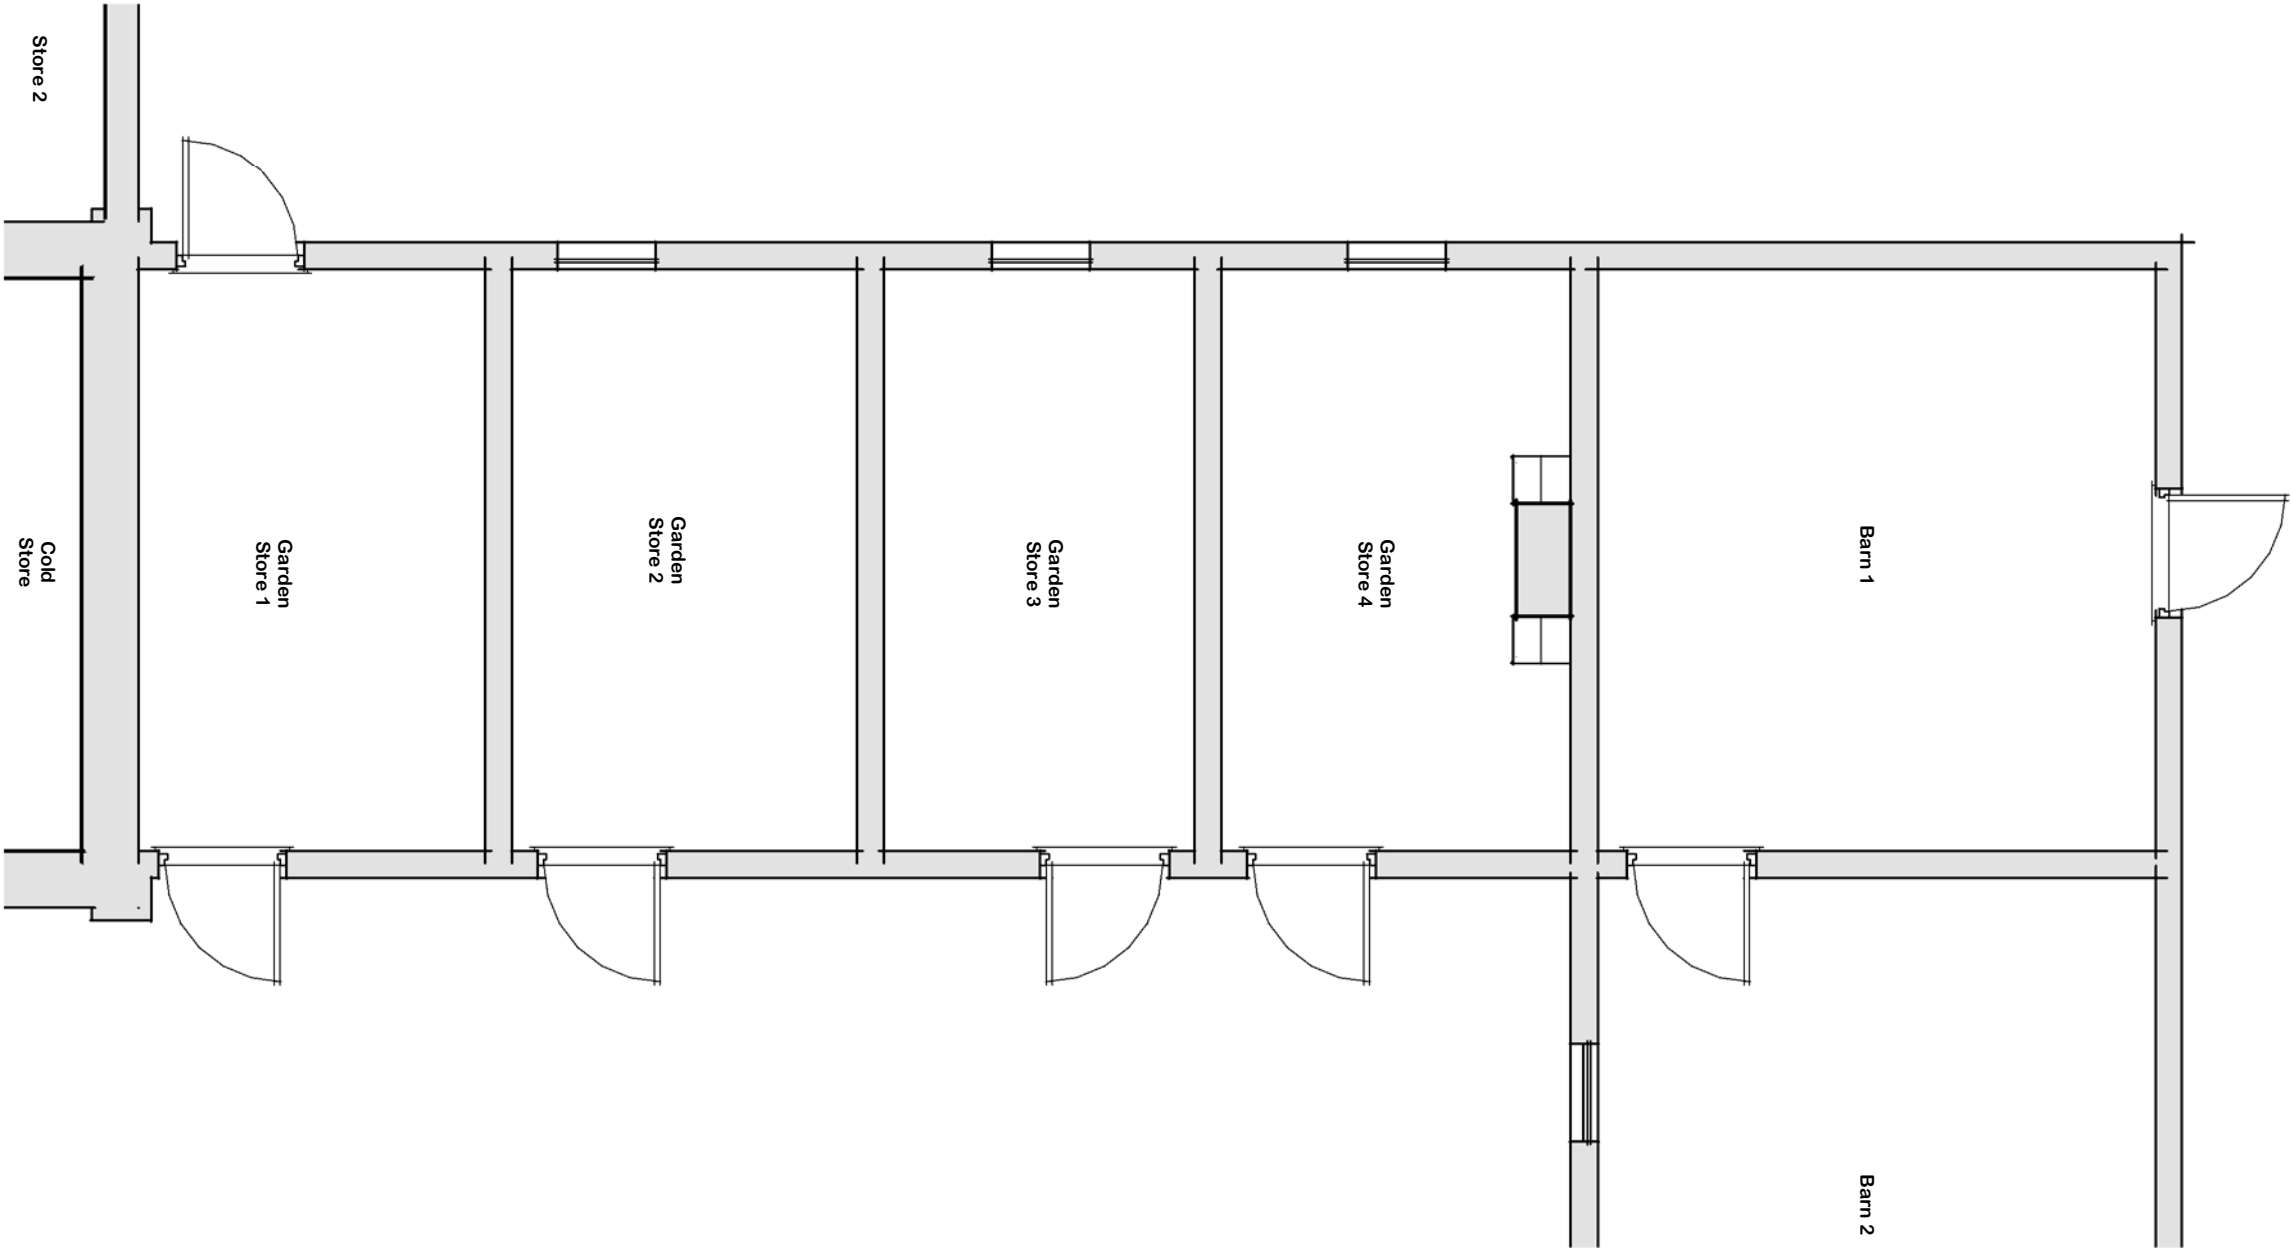

Ground Floor Layout 02

1 : 60