


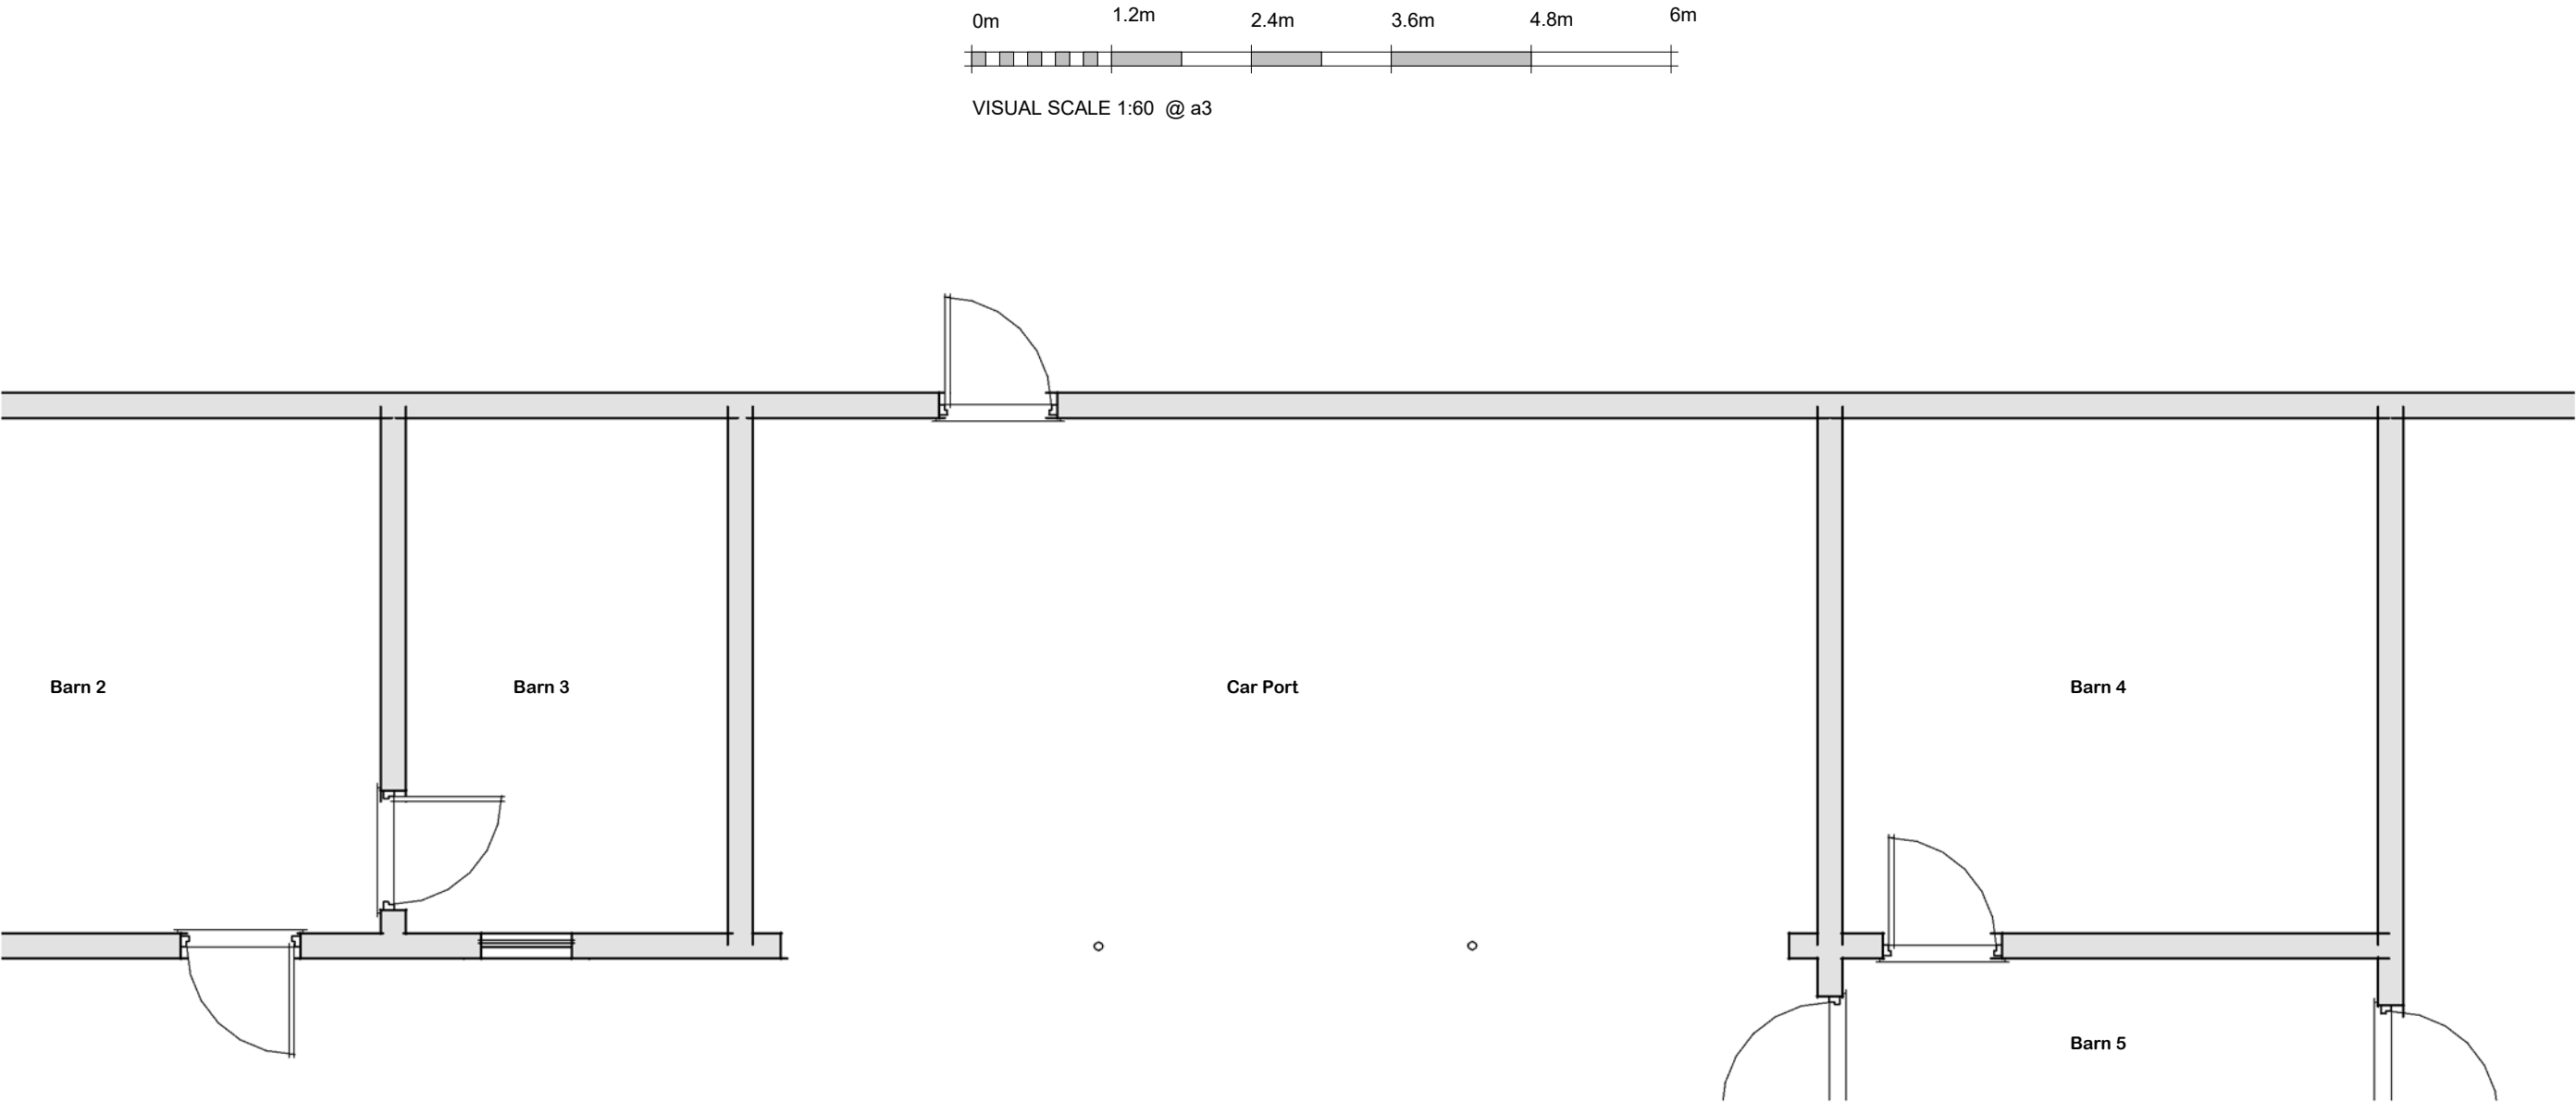

Ground Floor Layout 03
1 : 60