


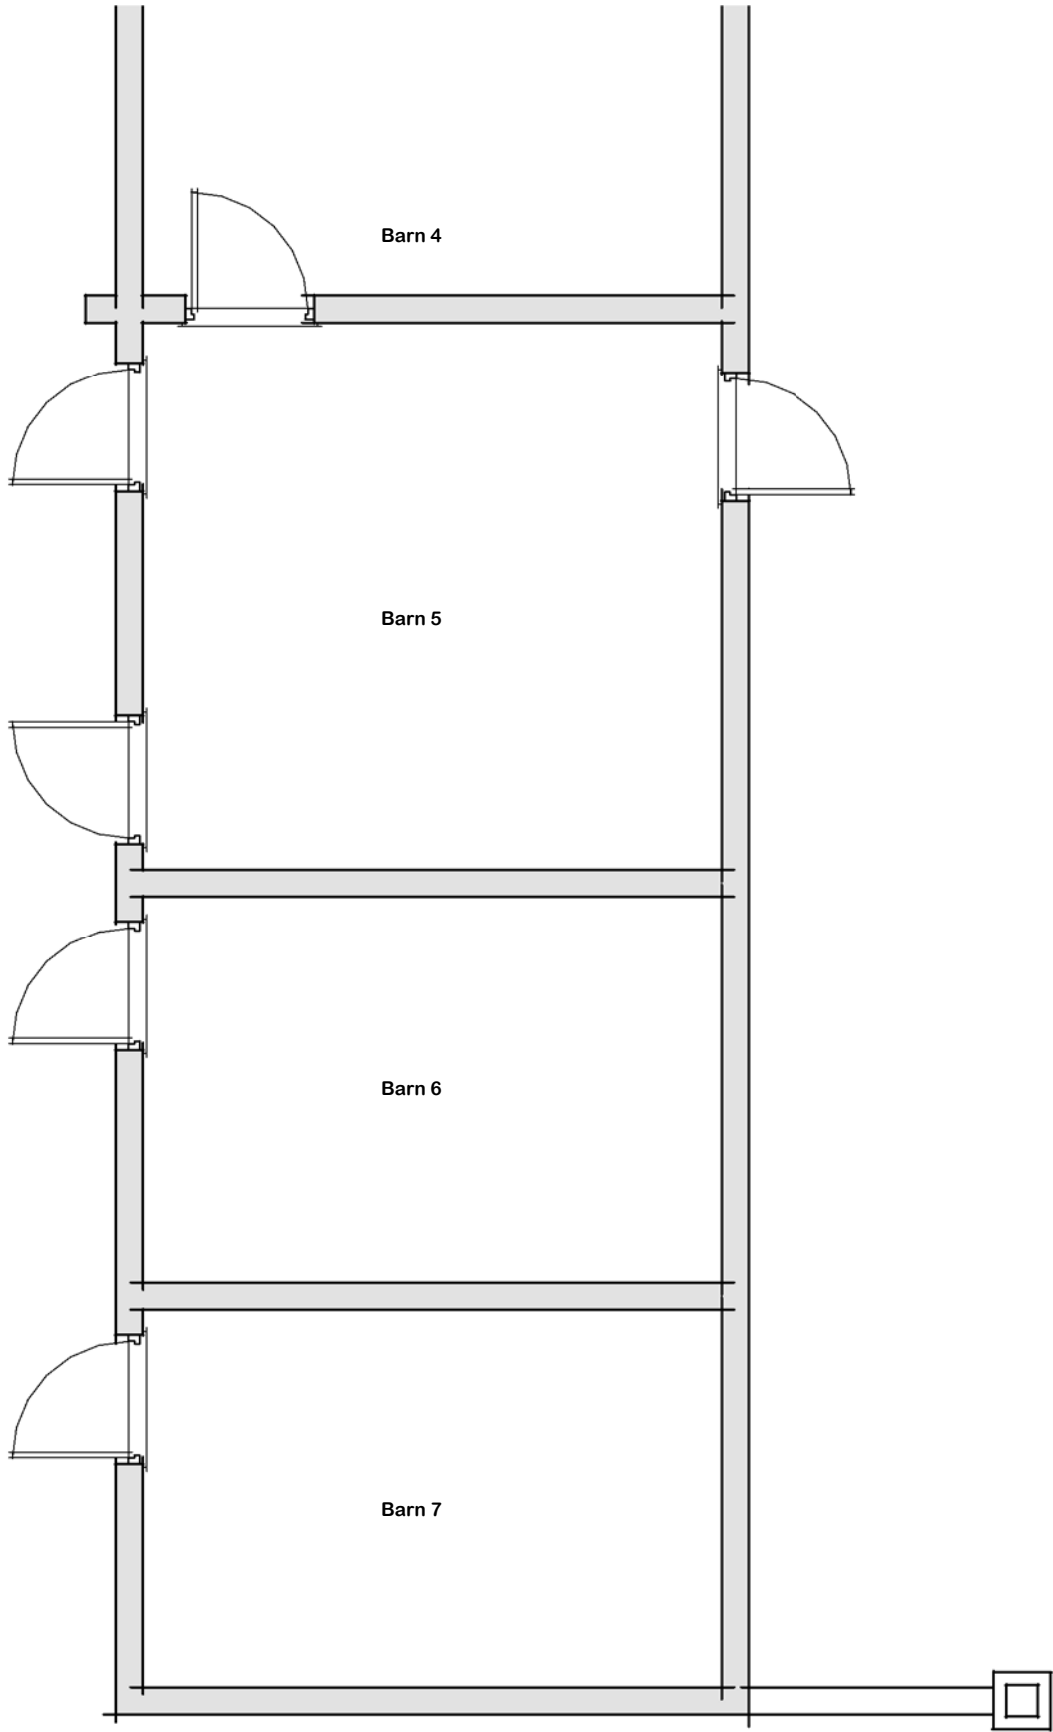

Ground Floor Layout 04
1 : 60