



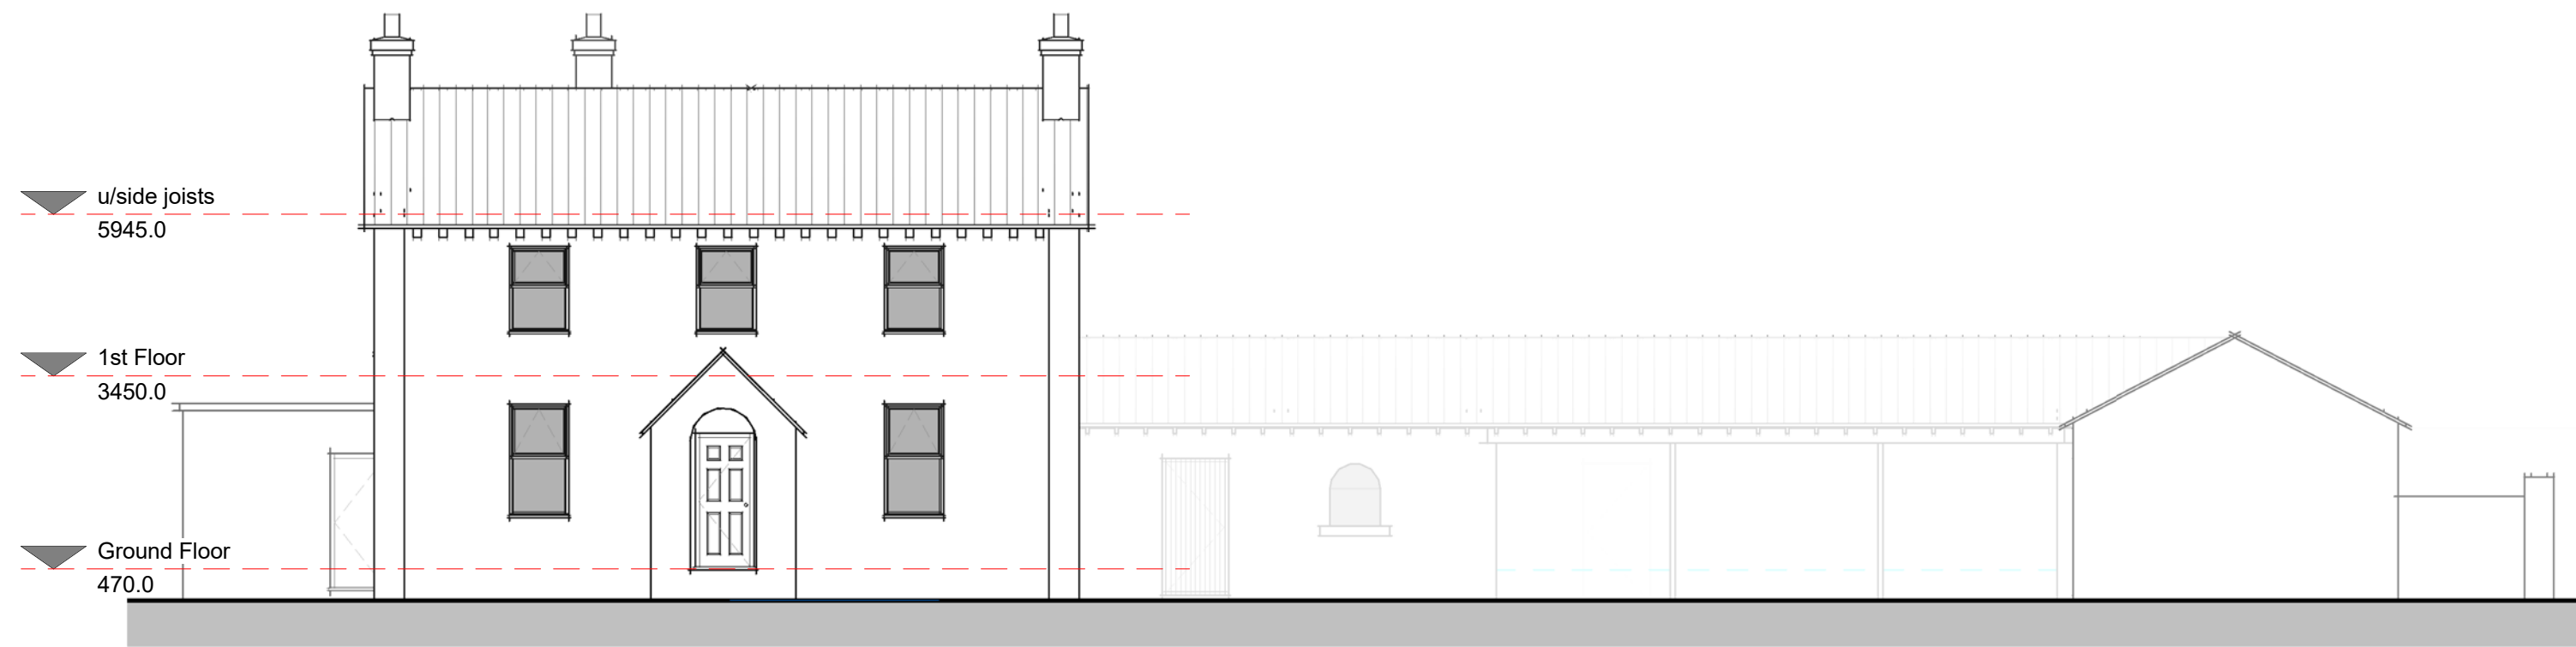

**Front Elevation**  
1 : 100

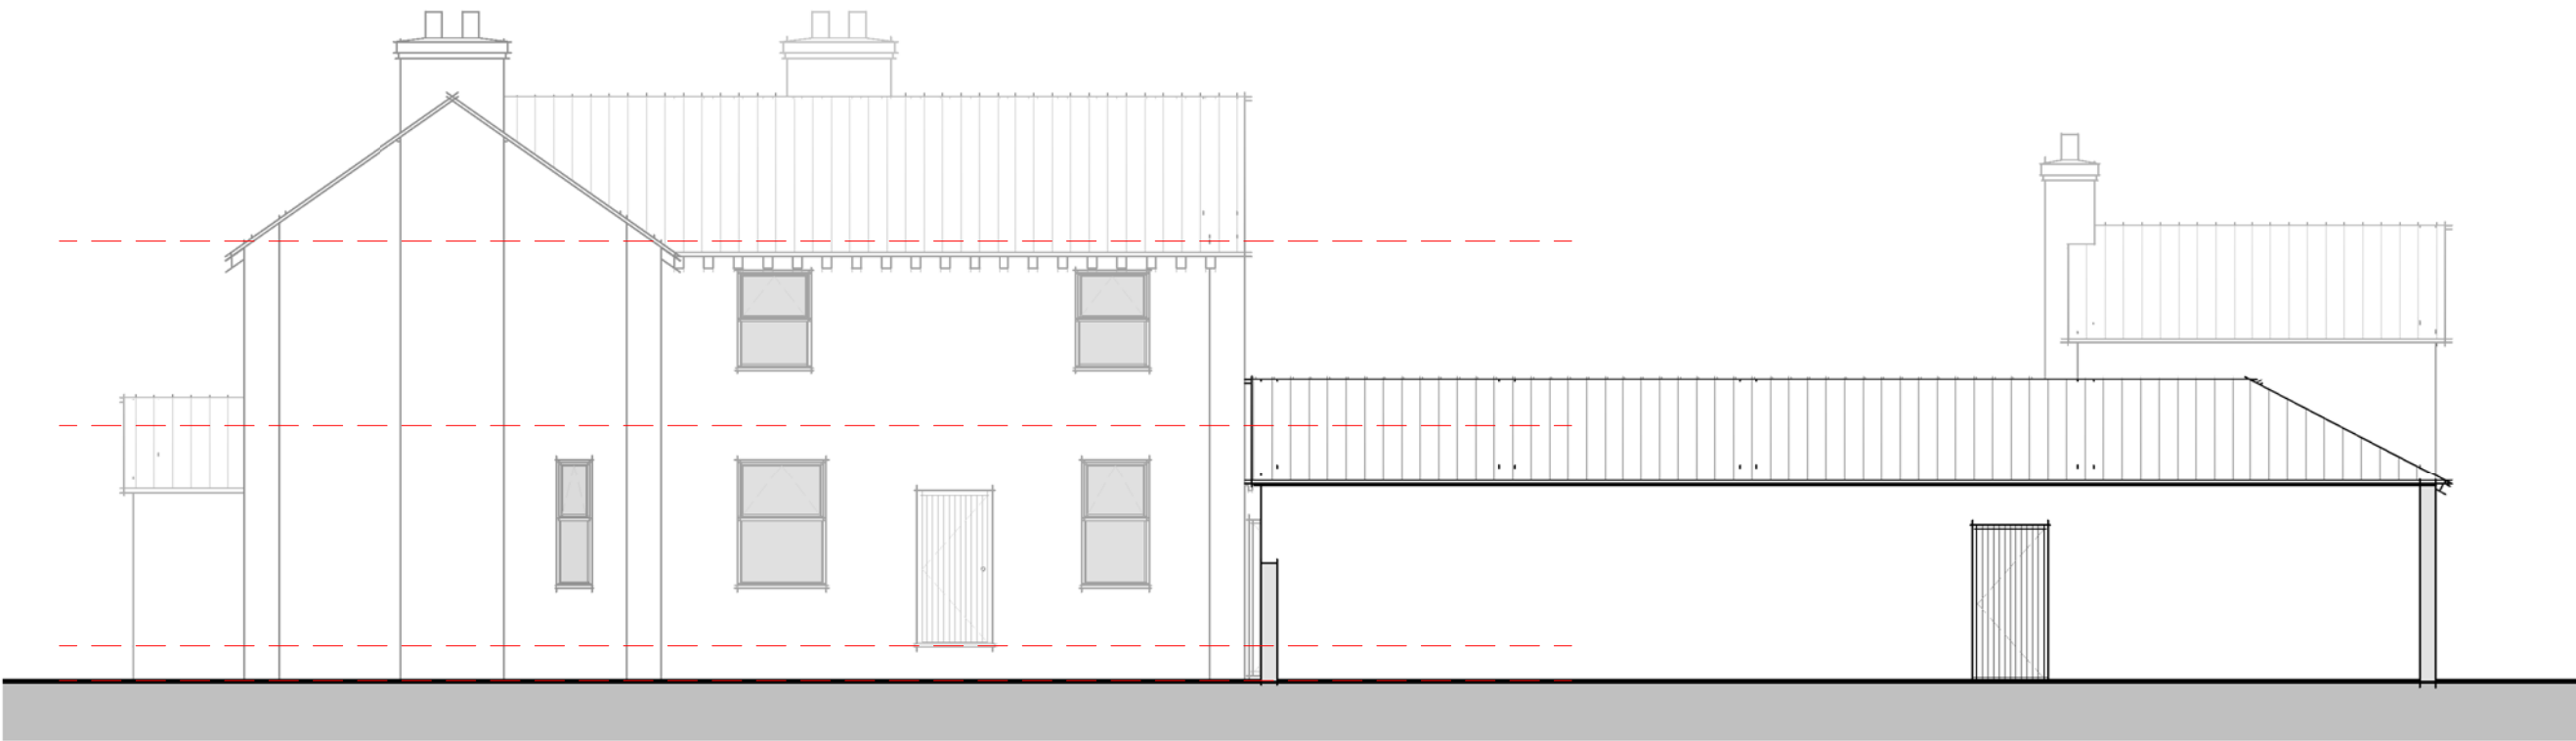

**Right Flank Elevation**  
1 : 100