



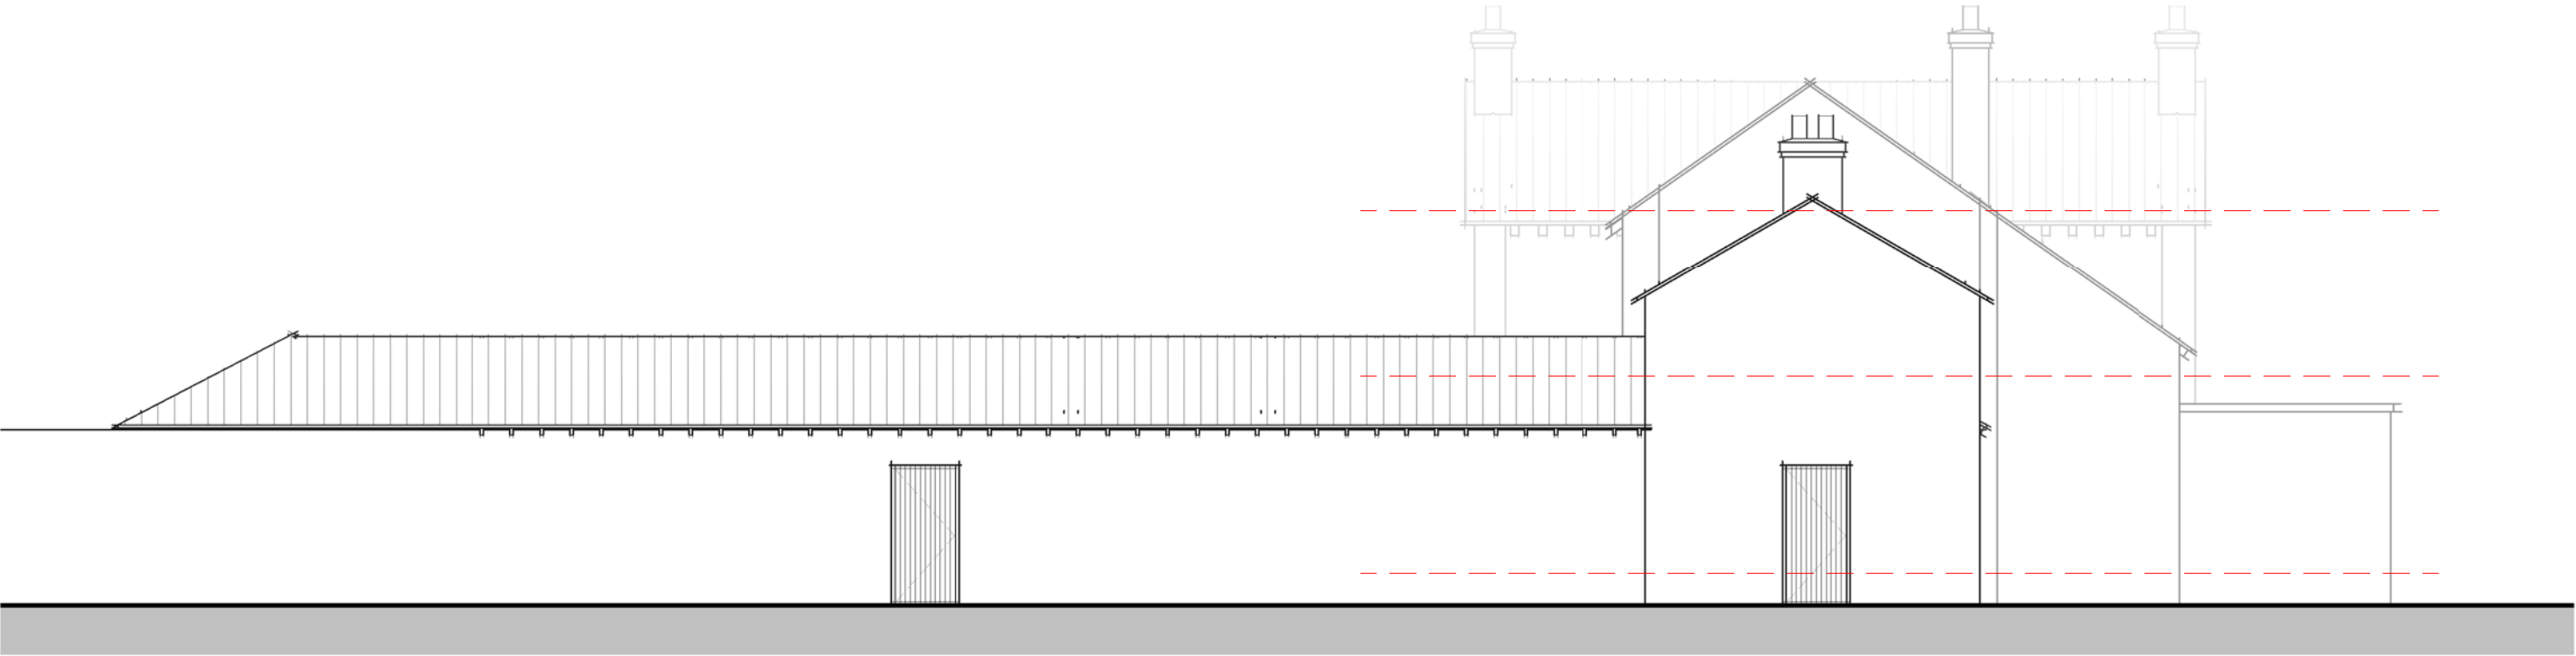

Rear Elevation
1 : 100

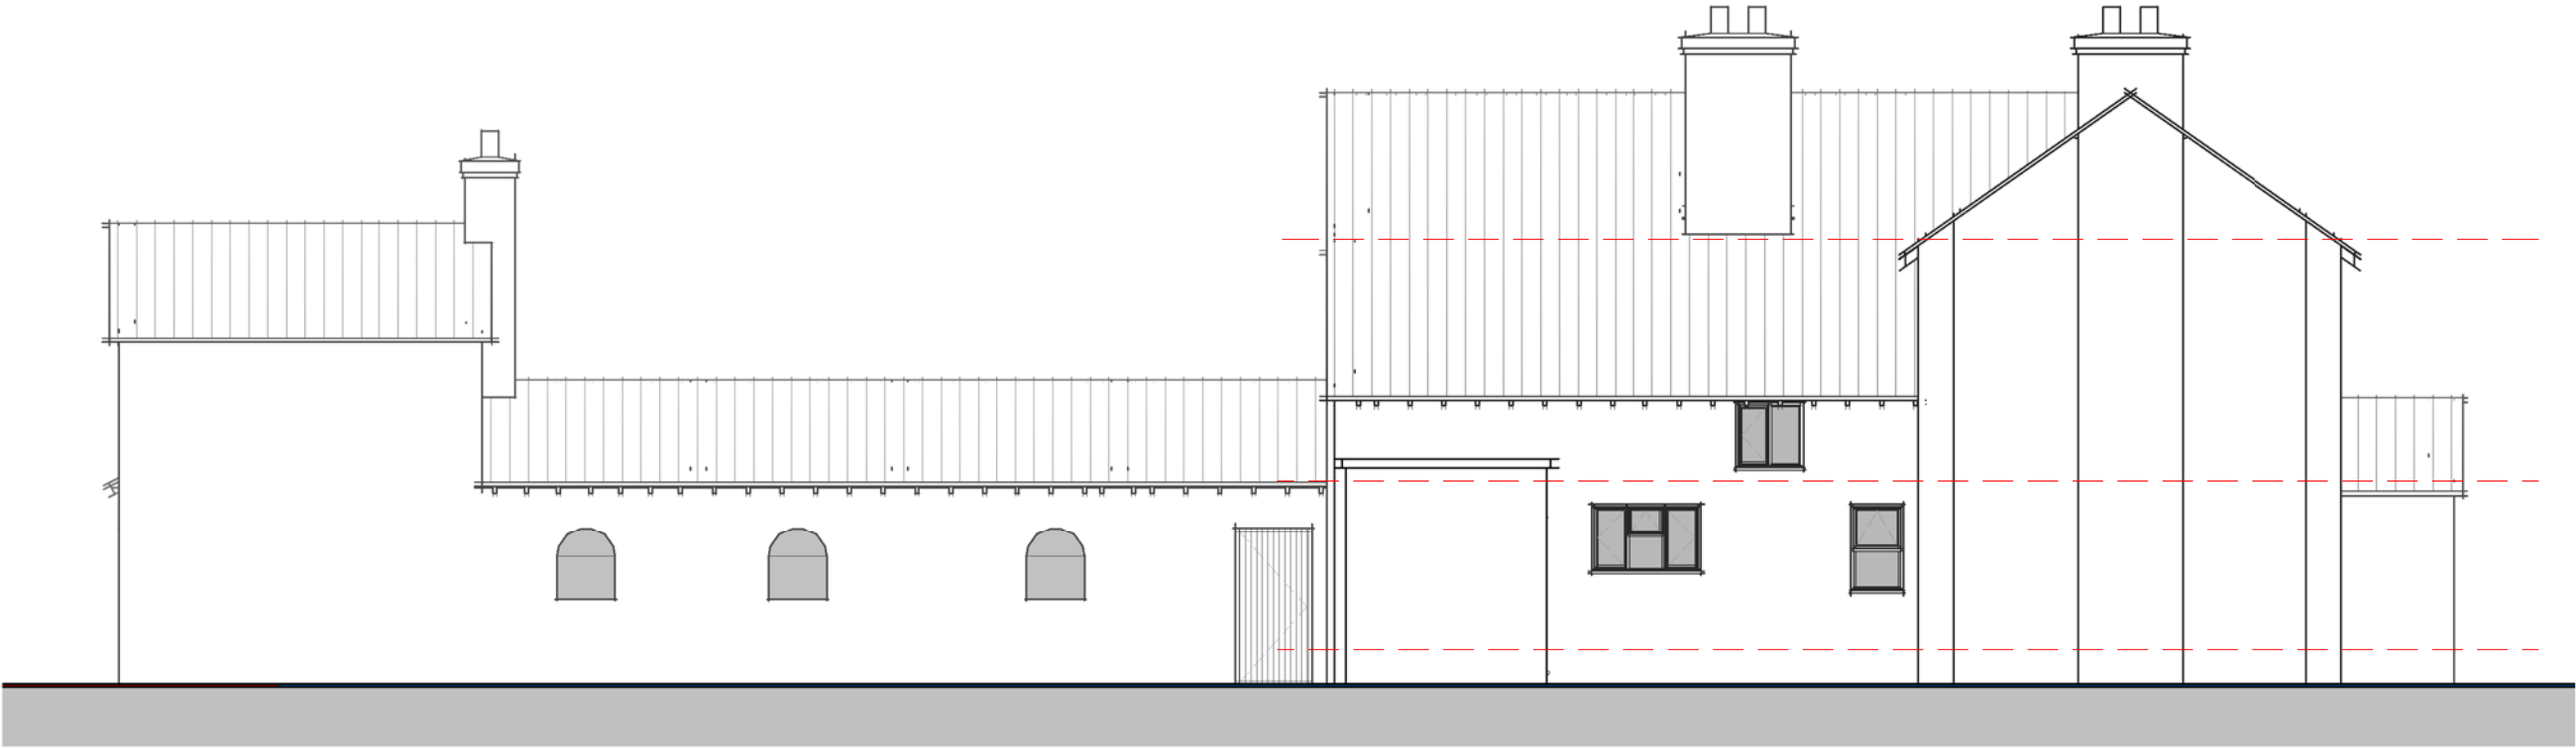

Left Flank Elevation
1 : 100