


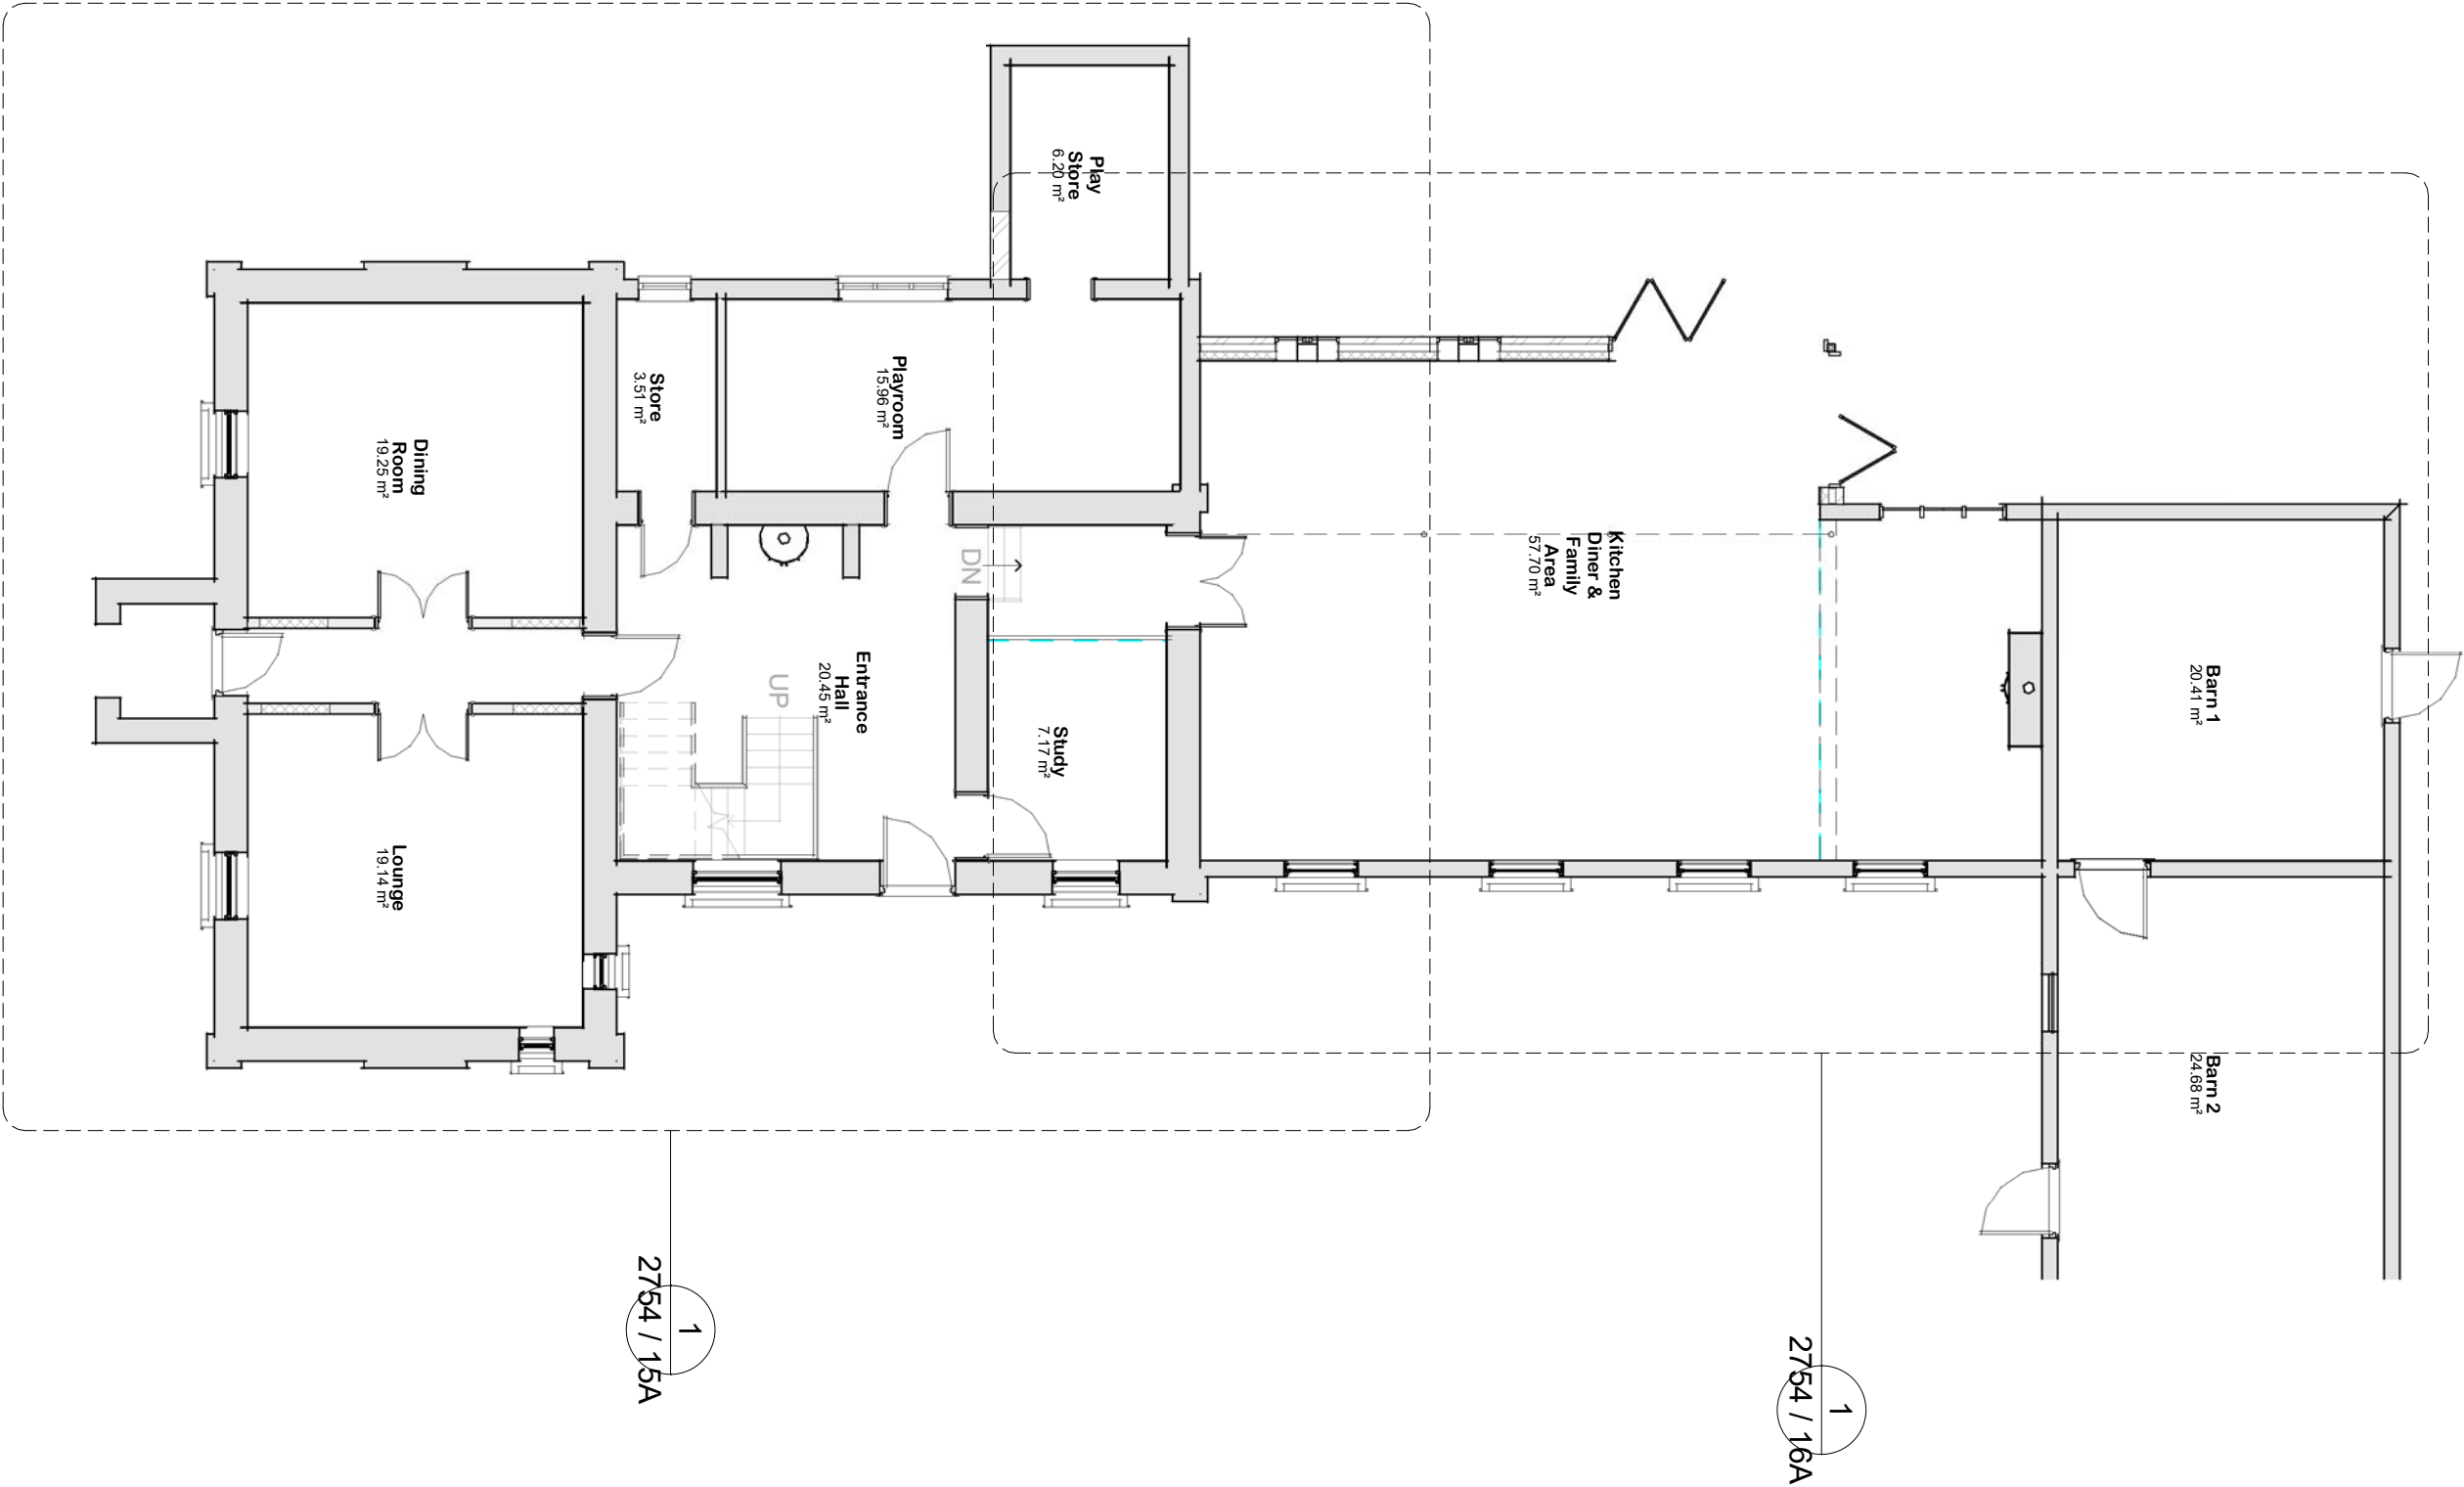

01 - Ground Floor

1 : 100

Proposed Overall Layout