


01 - Ground Floor - Callout 2
1 : 50

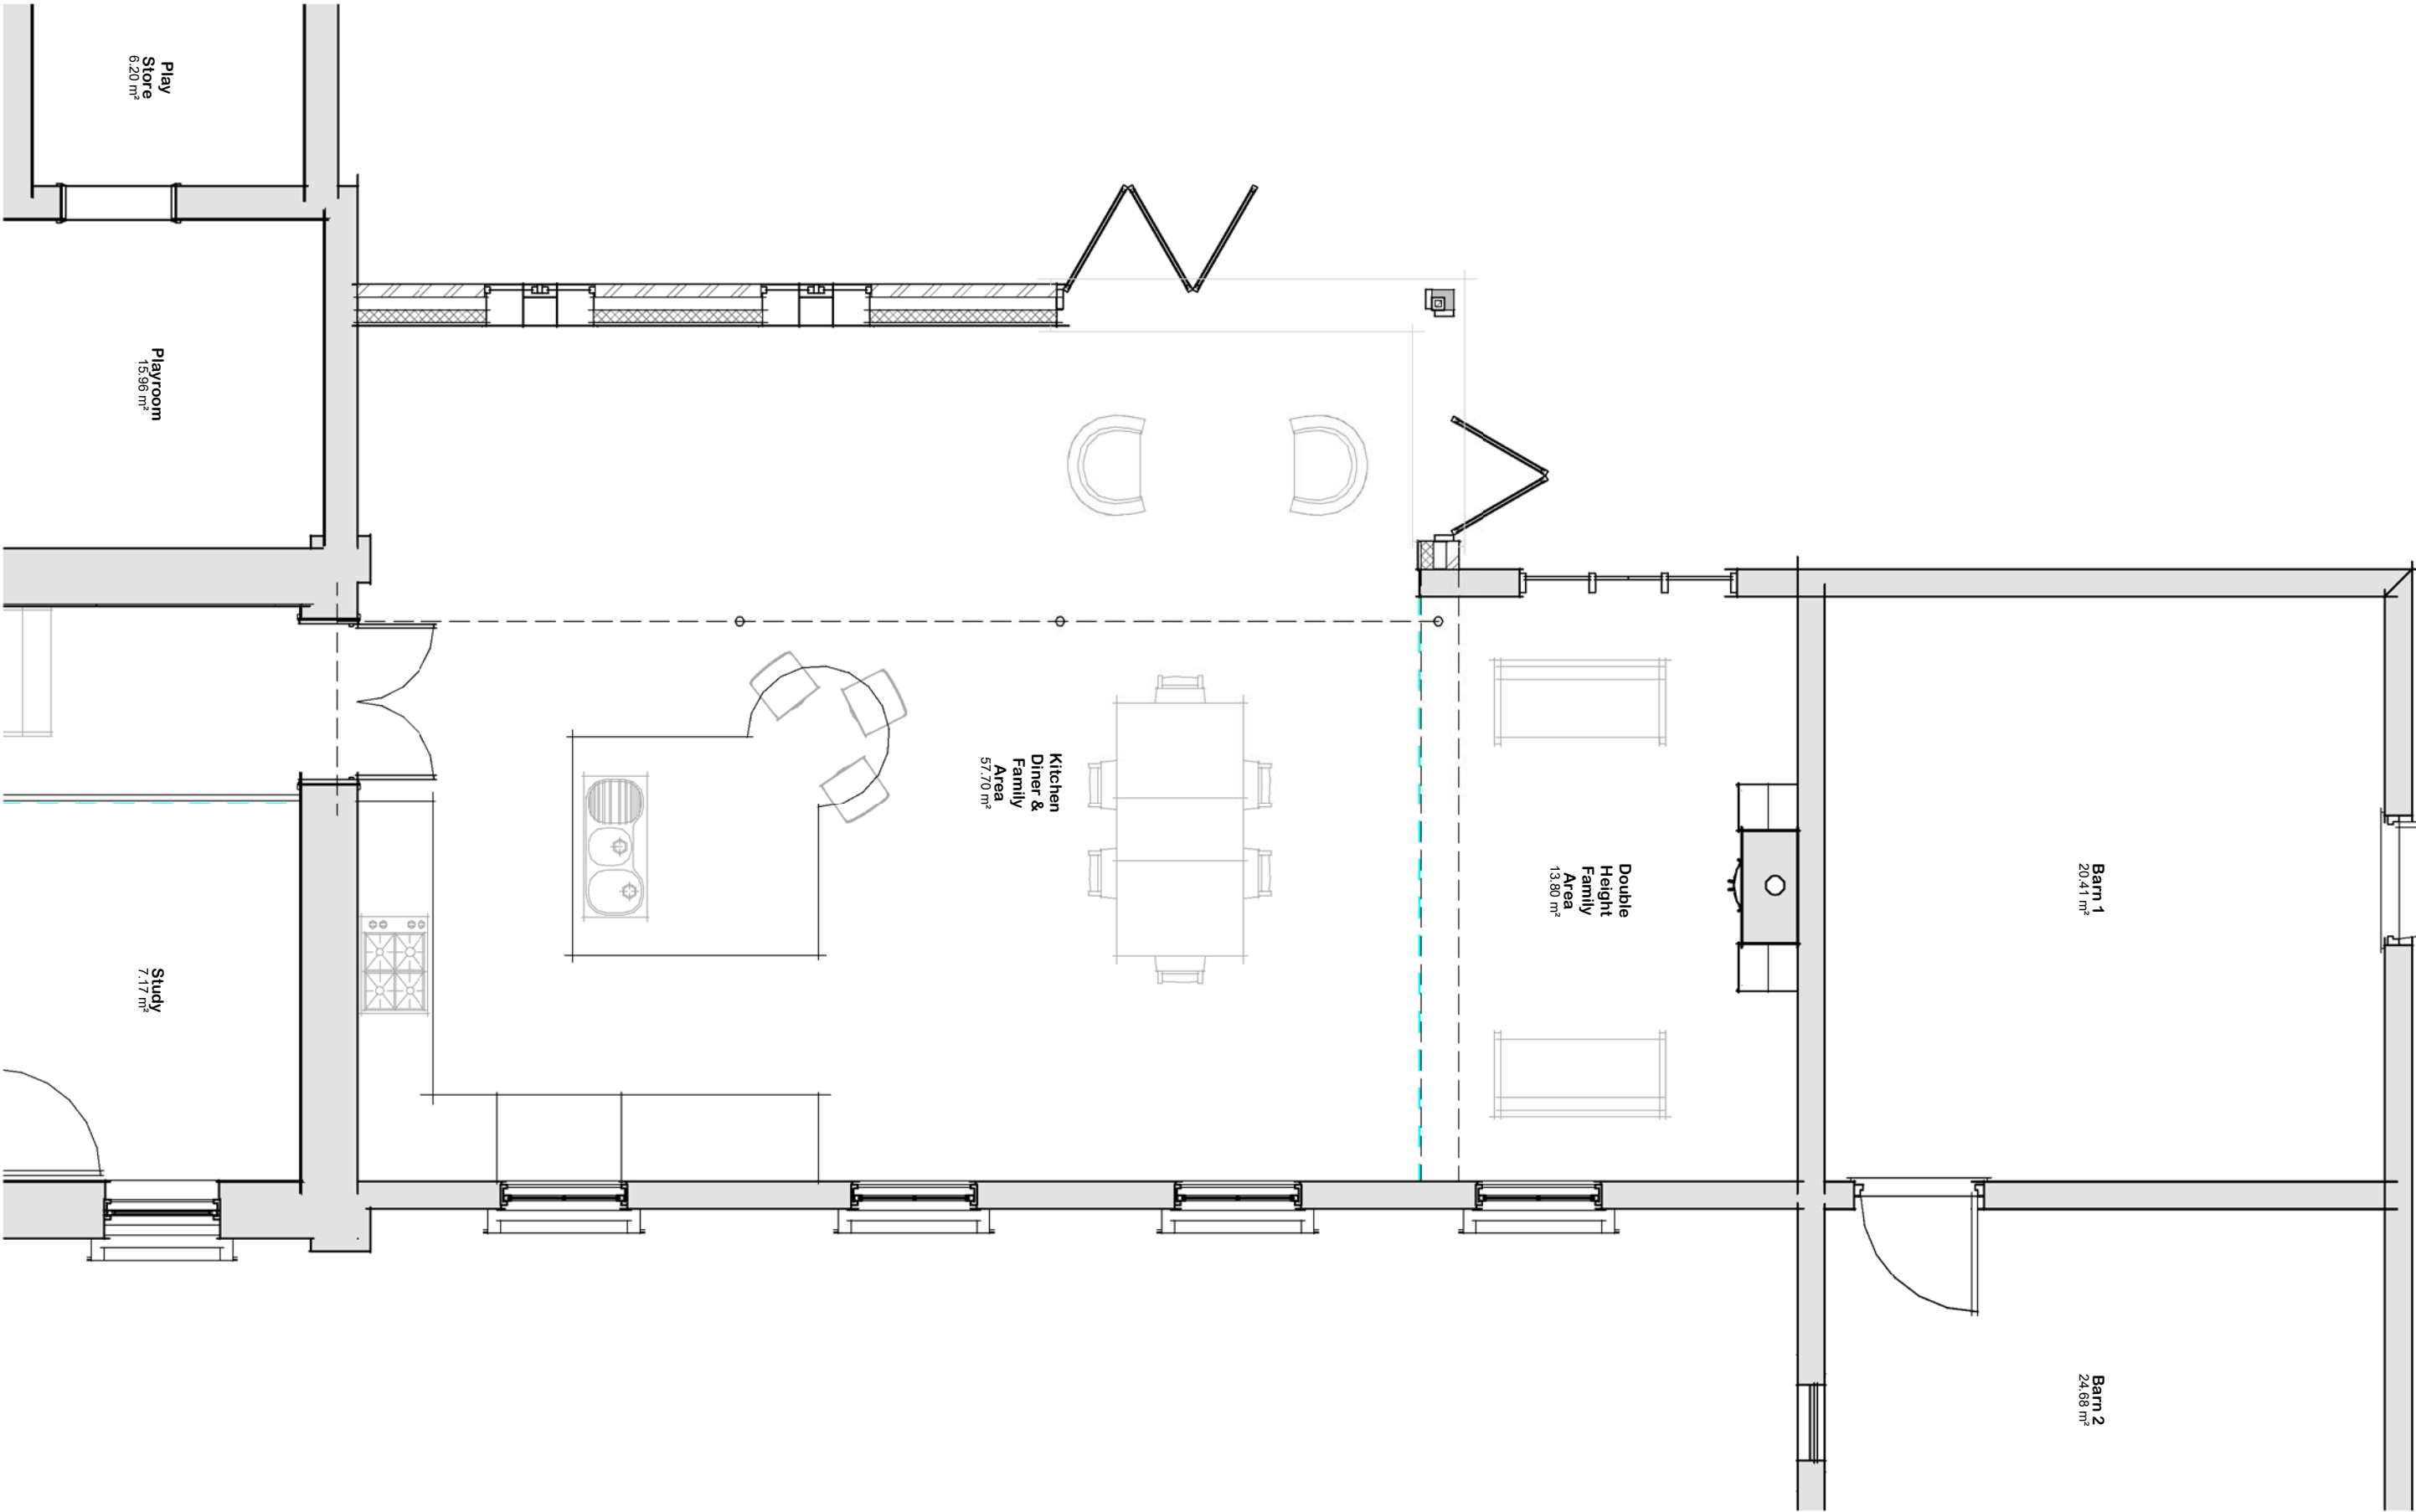

Part Ground Floor Layout 02

Drg No 2754 / 16A

