

© Design Copyright reserved. Written consent must be obtained before copying or reproducing this drawing. Do not scale from this drawing, use dimensioned figures only. Contractors are responsible for taking and checking site dimensions. Any discrepancy must be reported to Client immediately.

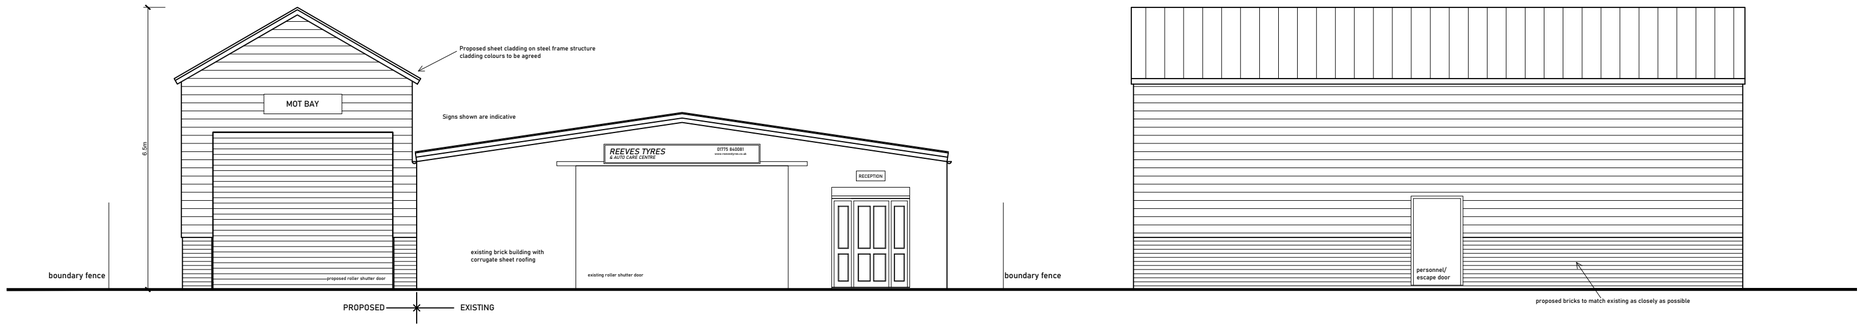


Proposed Front Elevation


Proposed Side Elevation

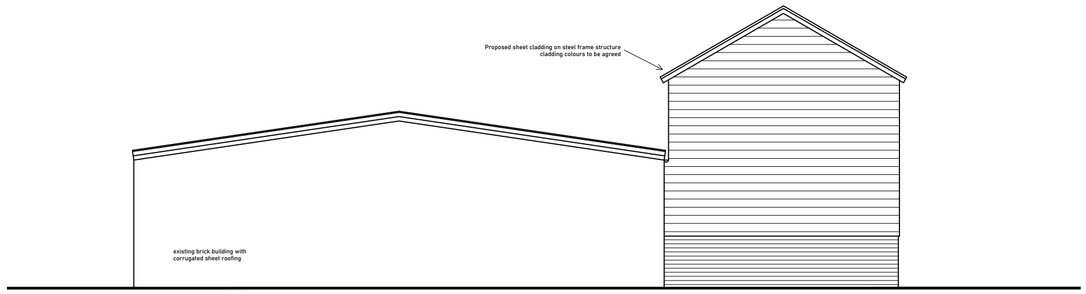


Proposed Rear Elevation

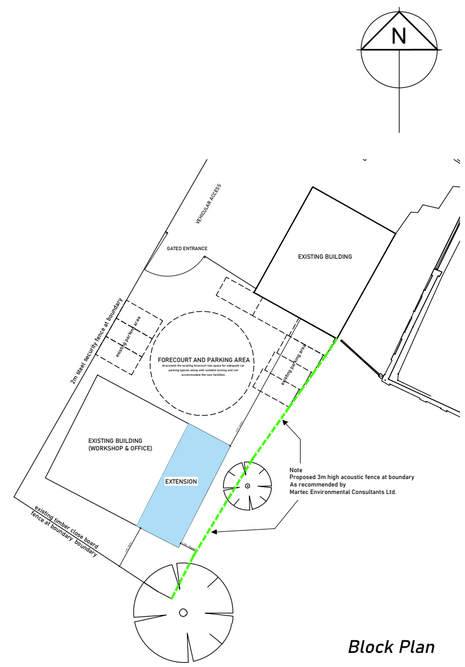

Block Plan

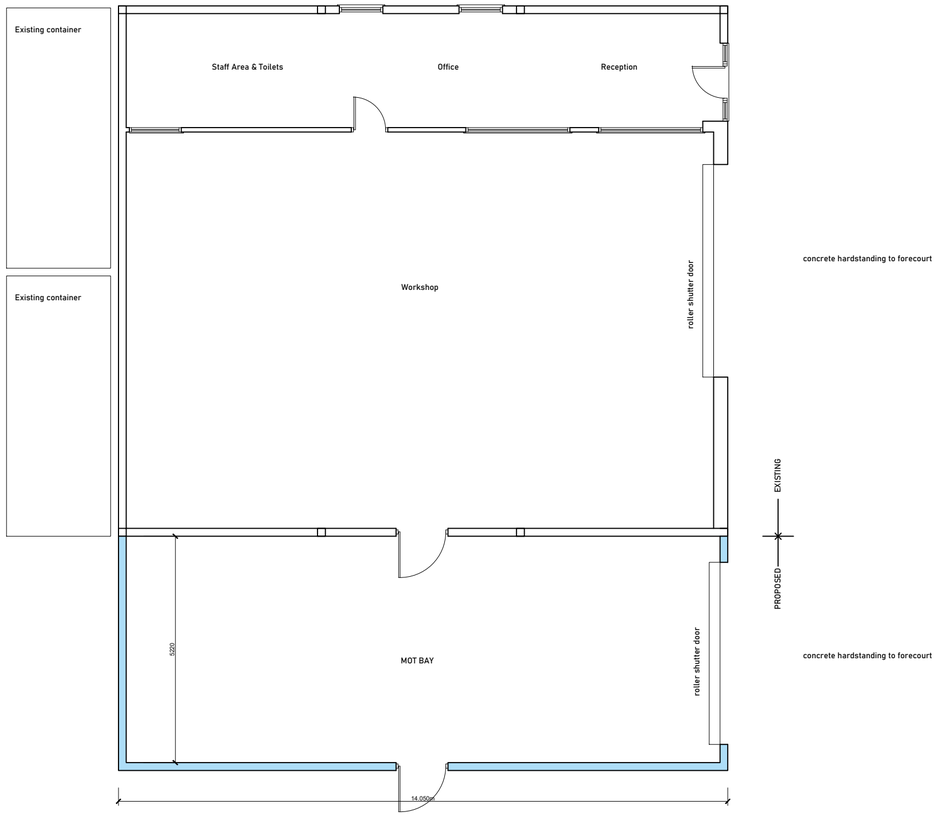

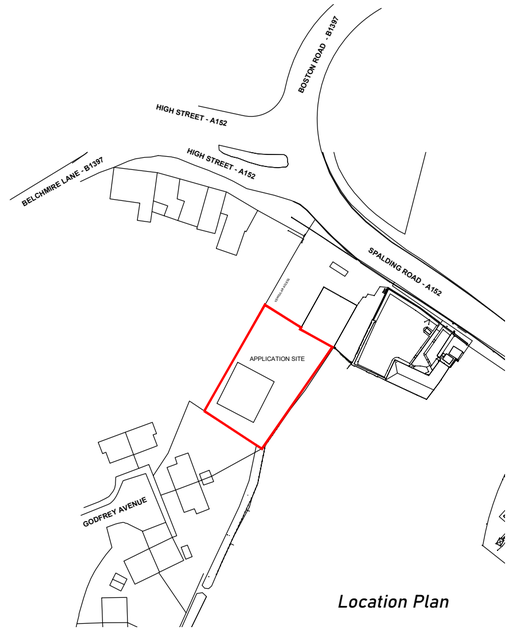

Location Plan

Drawing to be read in conjunction with noise assessment by Martec Environmental Consultants Ltd.

Rev B - Acoustic fence annotated as recommended in Acoustic Report by Martec 22.5.24

~~Rev A - Parking arrangement indicated on block plan and note added for building material (acoustic)07.02.24~~

Proposed MOT Bay at Reeves Tyre Centre
Spalding Road, Gosberton.
For: Mr S. Reeve.

Planning Drawing
(Plans, Elevations, Block & Location Plan)

Dec 2023 1:100, 1:200, 1:500 & 1:1250 @A2 Rev B