

LOCATION PLAN

Scale 1:2500

SOUTH HOLLAND DC
HOUSING & PLANNING
20 OCT 1997
Ref: 1124/97

L.C.C.
14 OCT 1997
ENVIRONMENTAL
SERVICES
DEPARTMENT


PLAYGROUND
STAFF / VISITORS
CAR PARK
CYCLES
DIL
CLOUGH ROAD
ACCESS
CHAIN LINK
SCHOOL
HOUSE
SCHOOL
GARDEN
(LAID TO GRASS)
6' WOODEN FENCE
PLAYGROUND
WOODEN BOUNDARY FENCE
CHOPDIKE DRIVE
EXISTING PLAN
SEPT '97
20 OCT 1997
Ref: 1124/97

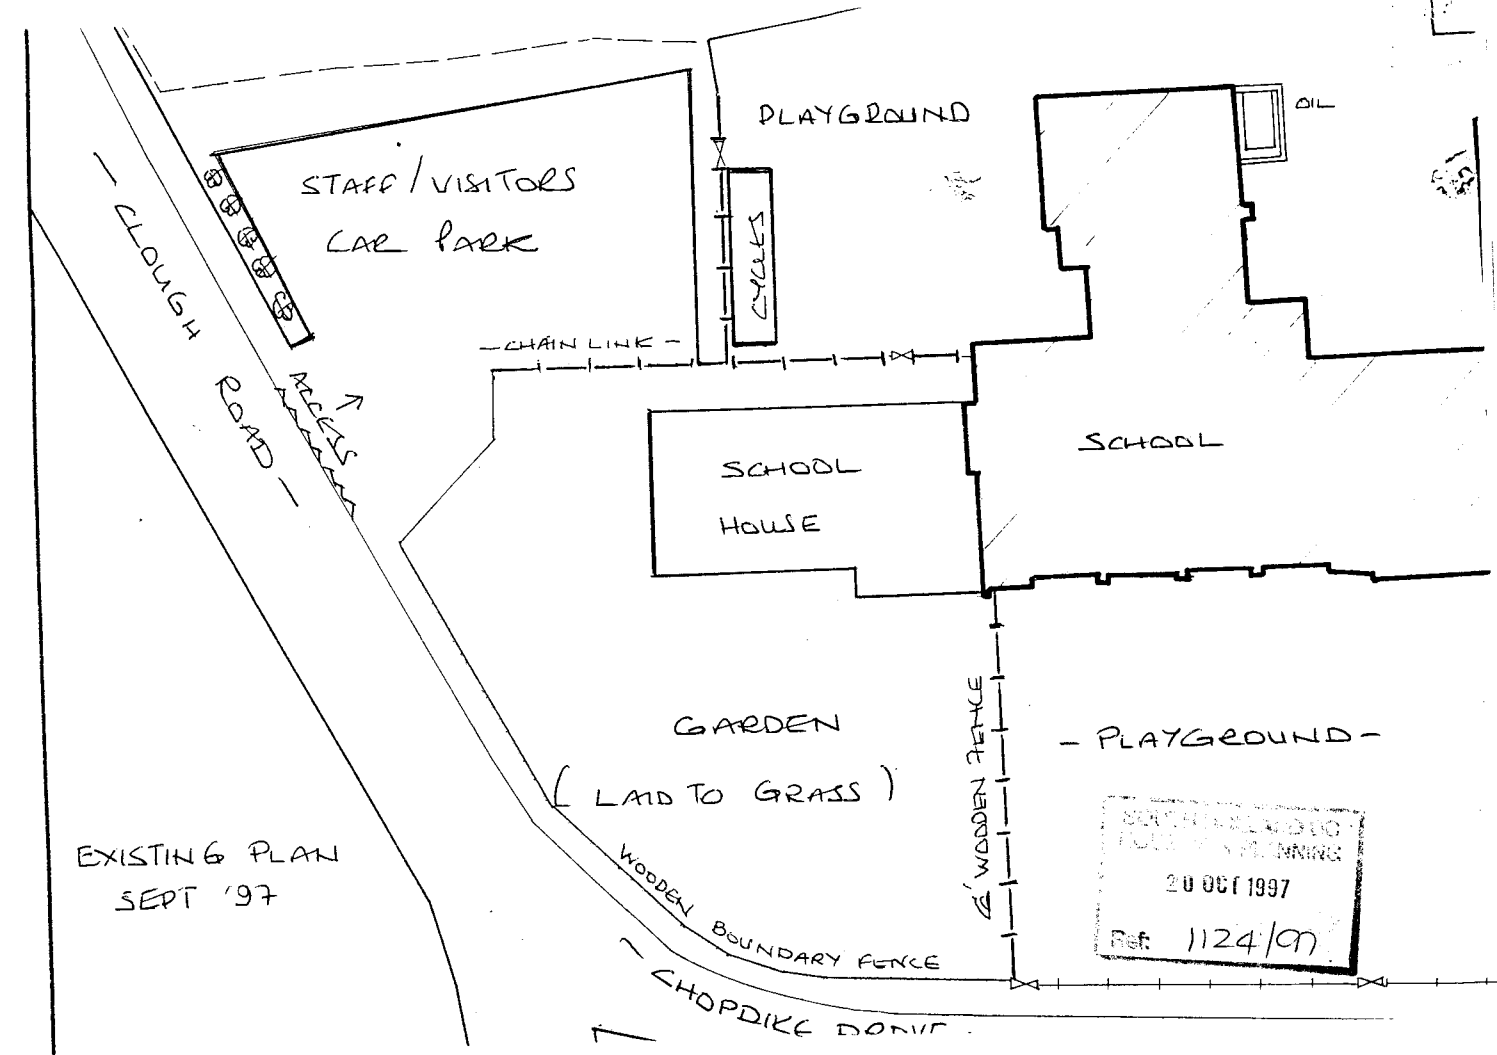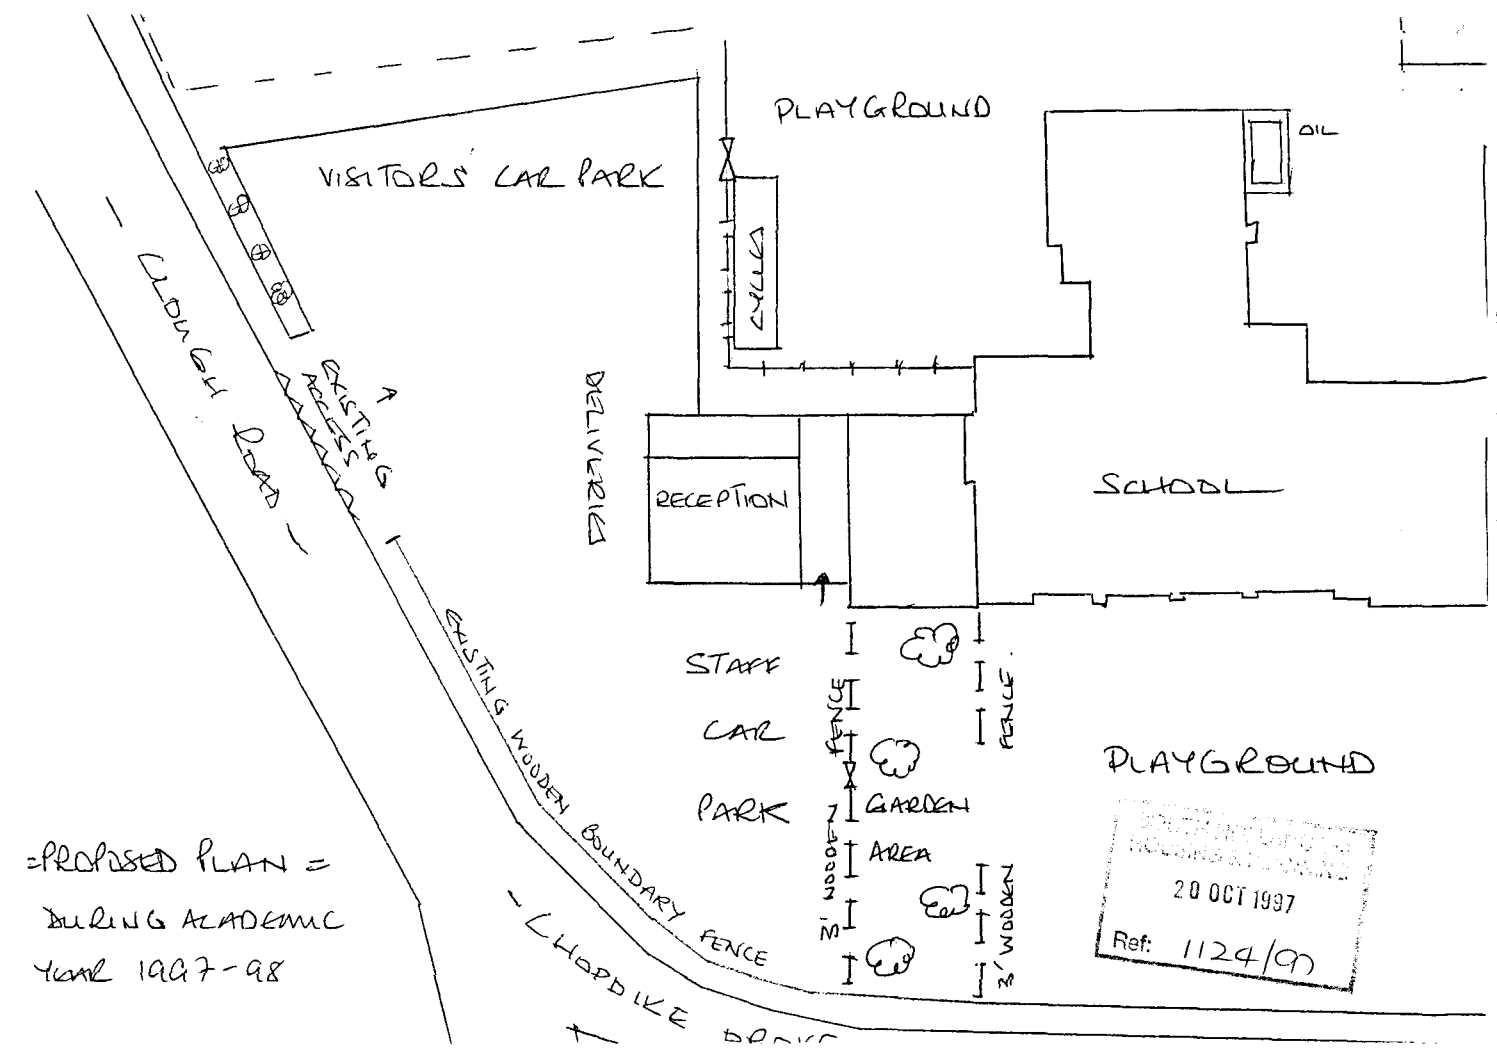

=PROPOSED PLAN =
DURING ACADEMIC
YEAR 1997-98