



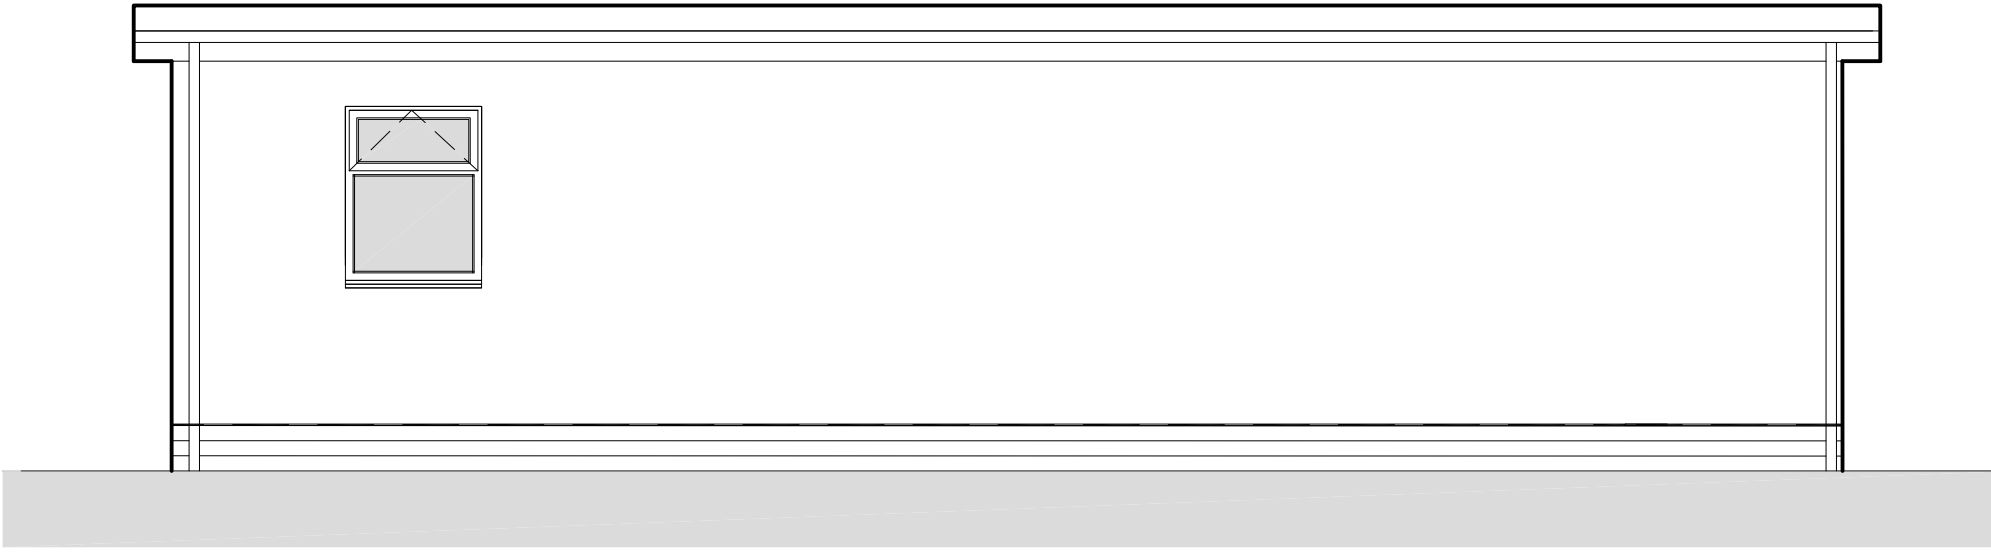


Classroom A
Elevation b (1:50)

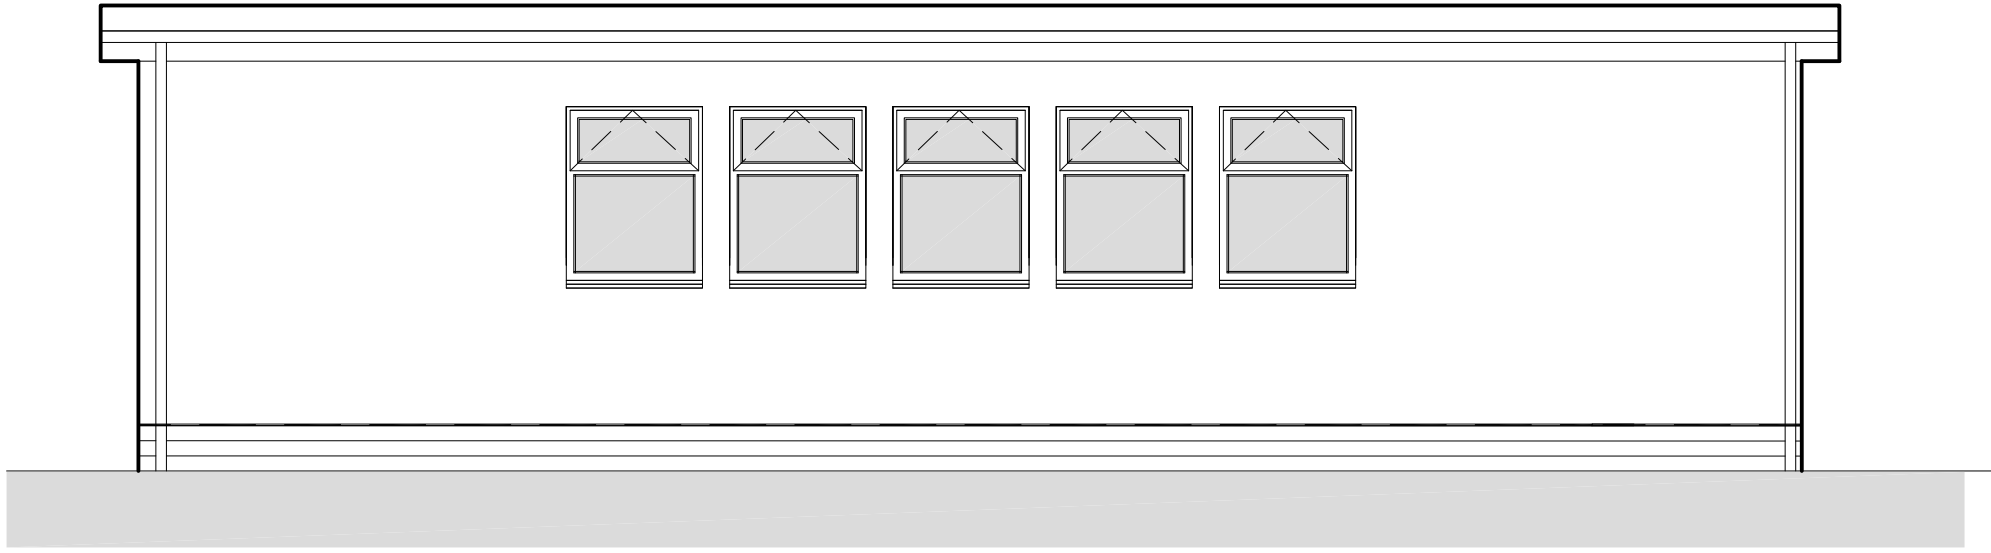


Classroom B
Elevation f (1:50)

Existing Materials Schedule


- * Textured external grade Plastisol panels
- * Felt felt roof
- * White Upvc windows and doors.
- * Black Upvc rainwater goods
- * White timber fascia and soffets

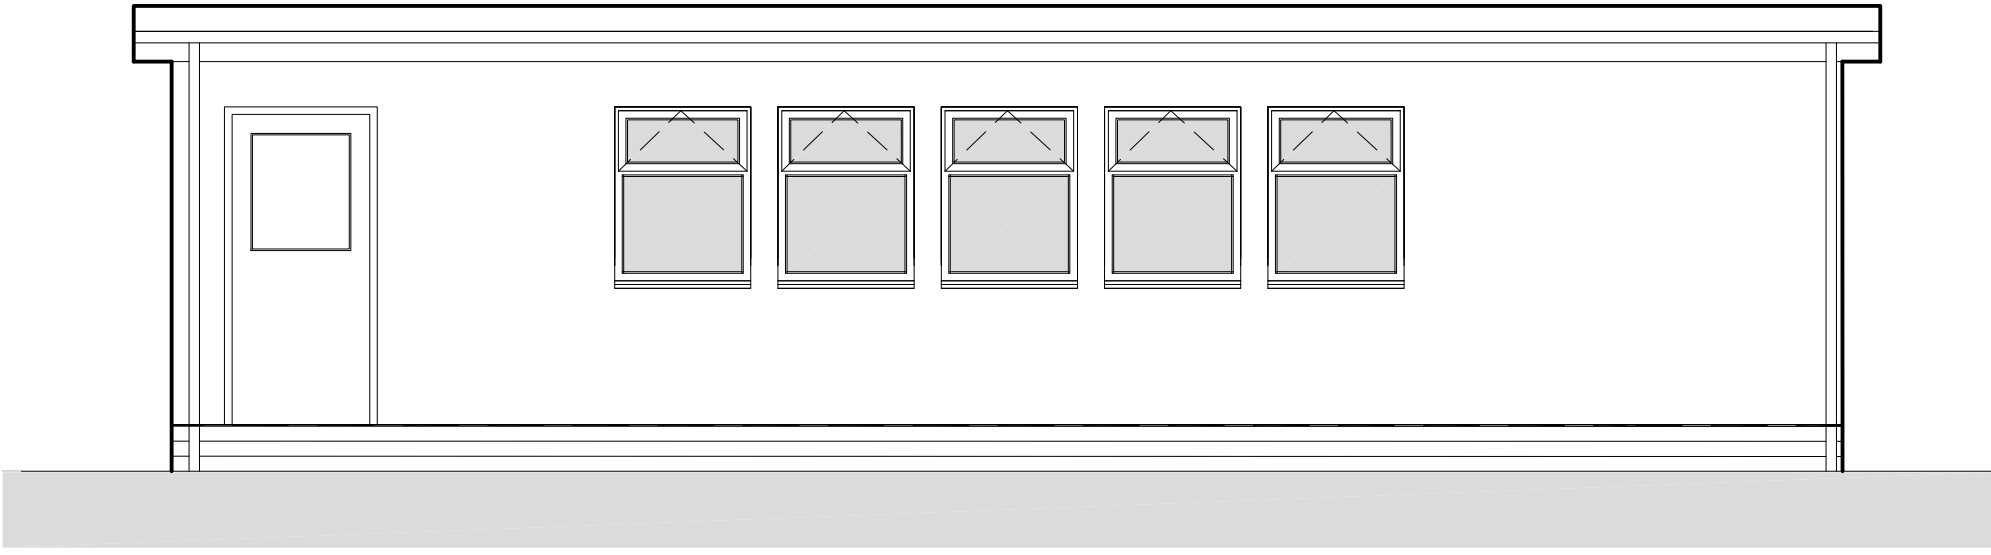


Classroom A
Elevation d (1:50)

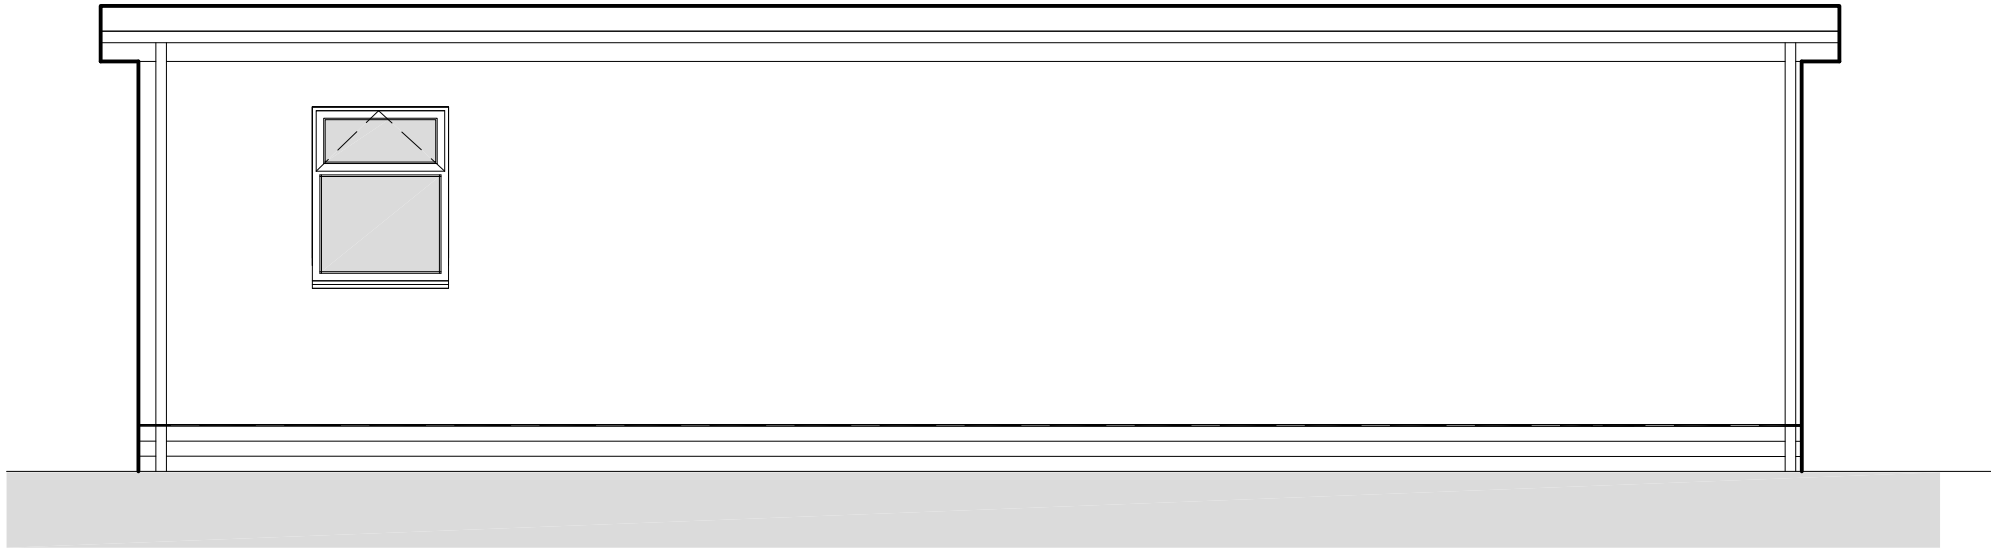


Classroom B
Elevation h (1:50)

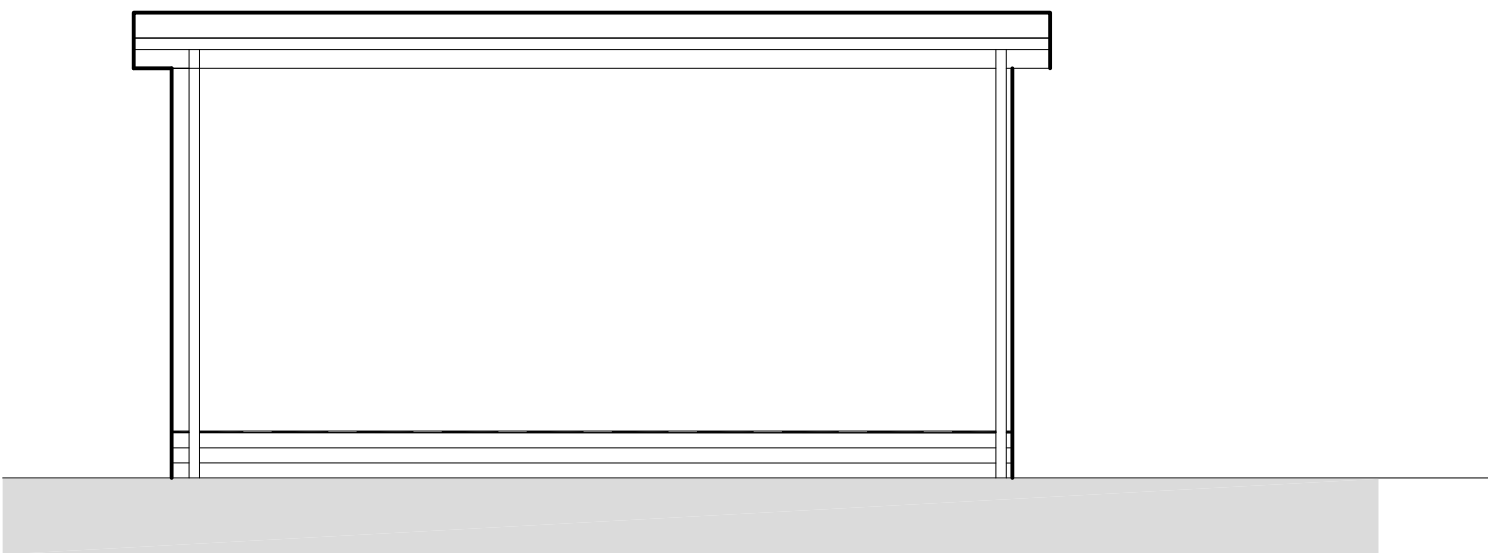


Classroom A
Elevation a (1:50)

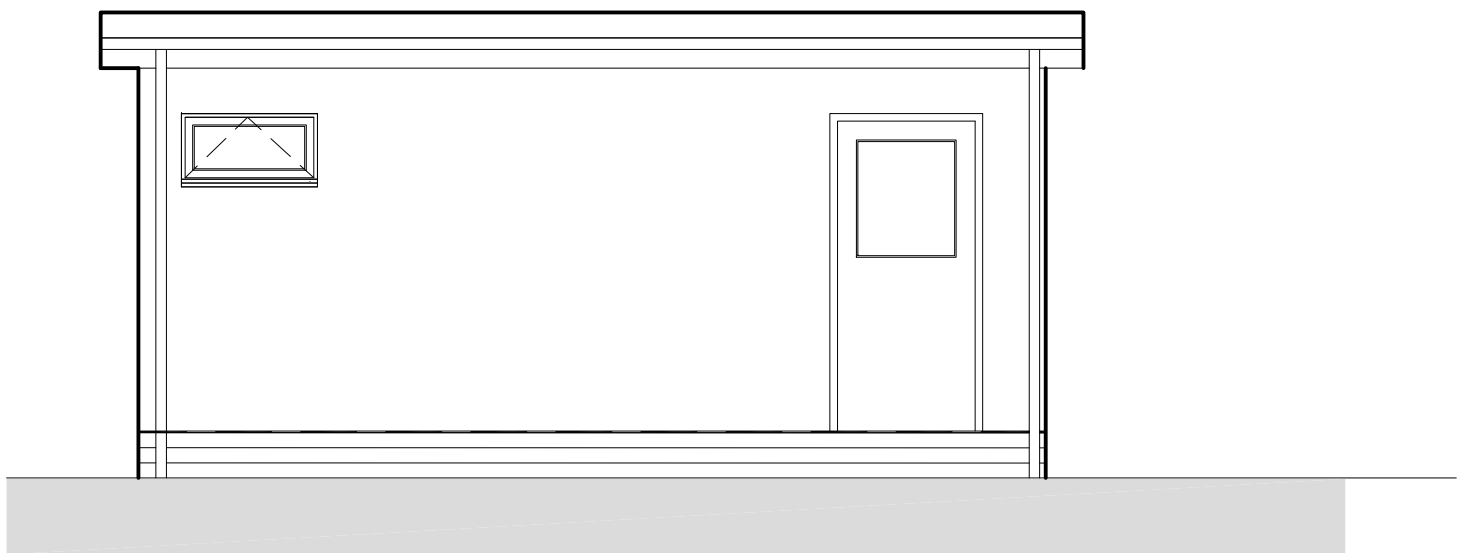

Classroom B
Elevation g (1:50)

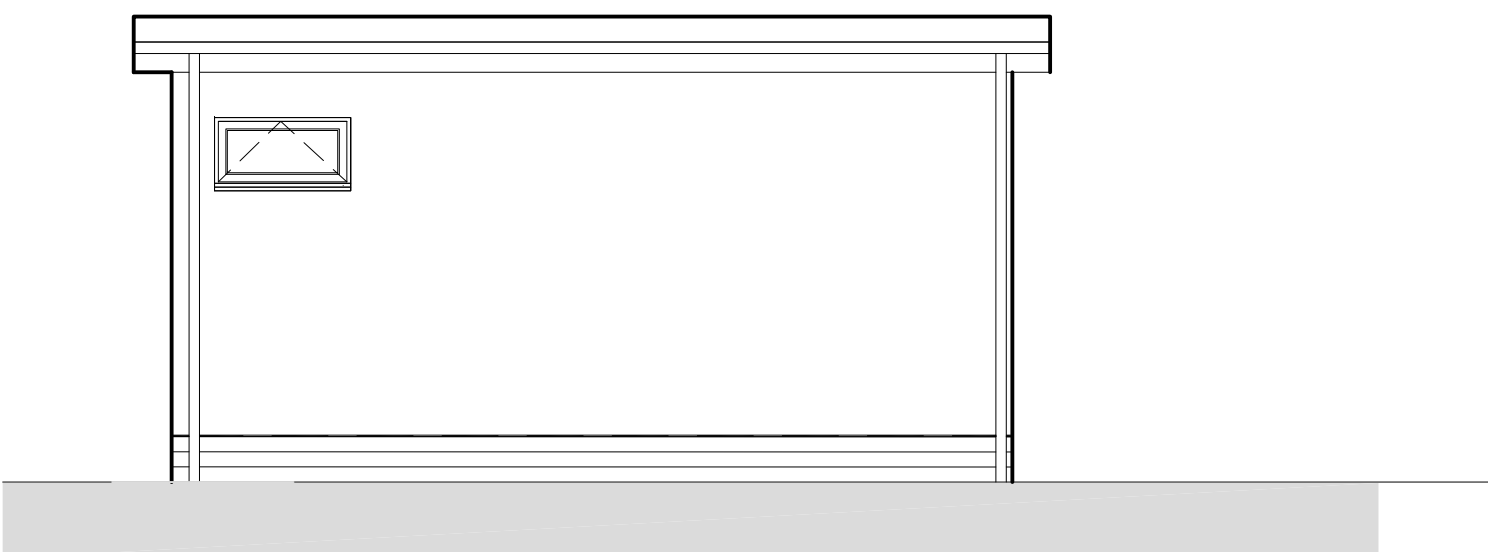


Classroom A
Elevation c (1:50)

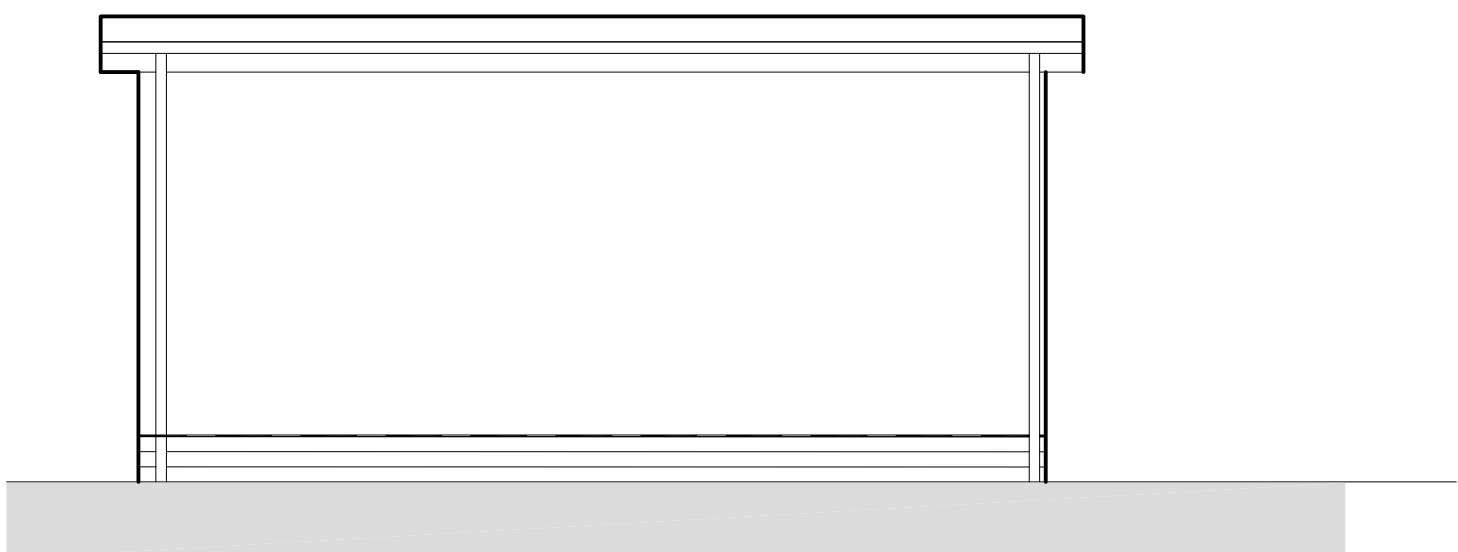

Classroom B
Elevation e (1:50)

Scale bar @1:50 @ A1

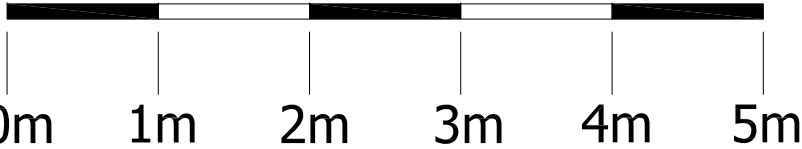

PRELIMINARY DRAWING

Client:
Gosberton House School

Project Title:
Proposed Mobile Classroom Link Building
(Between 2No. Existing Mobile Classrooms)

Drawing Title:
Classroom A & B
Existing Elevations

Tillbridge Lane
Sturton by Stow
Lincoln
LN1 2DS
T: 01427 788837
E: design@gelder.co.uk
W: www.gelder.co.uk



Scale: 1:50
Date: Oct 12
Drawn: SB
Checked: SB

Project No. DD 321
Drawing No. A1/13
Revision: -

Do not scale this drawing. All dimensions must be checked on site. All rights reserved.
No reproduction in any material form is permitted without consent.