




Link Classroom C
Elevation i (1:50)

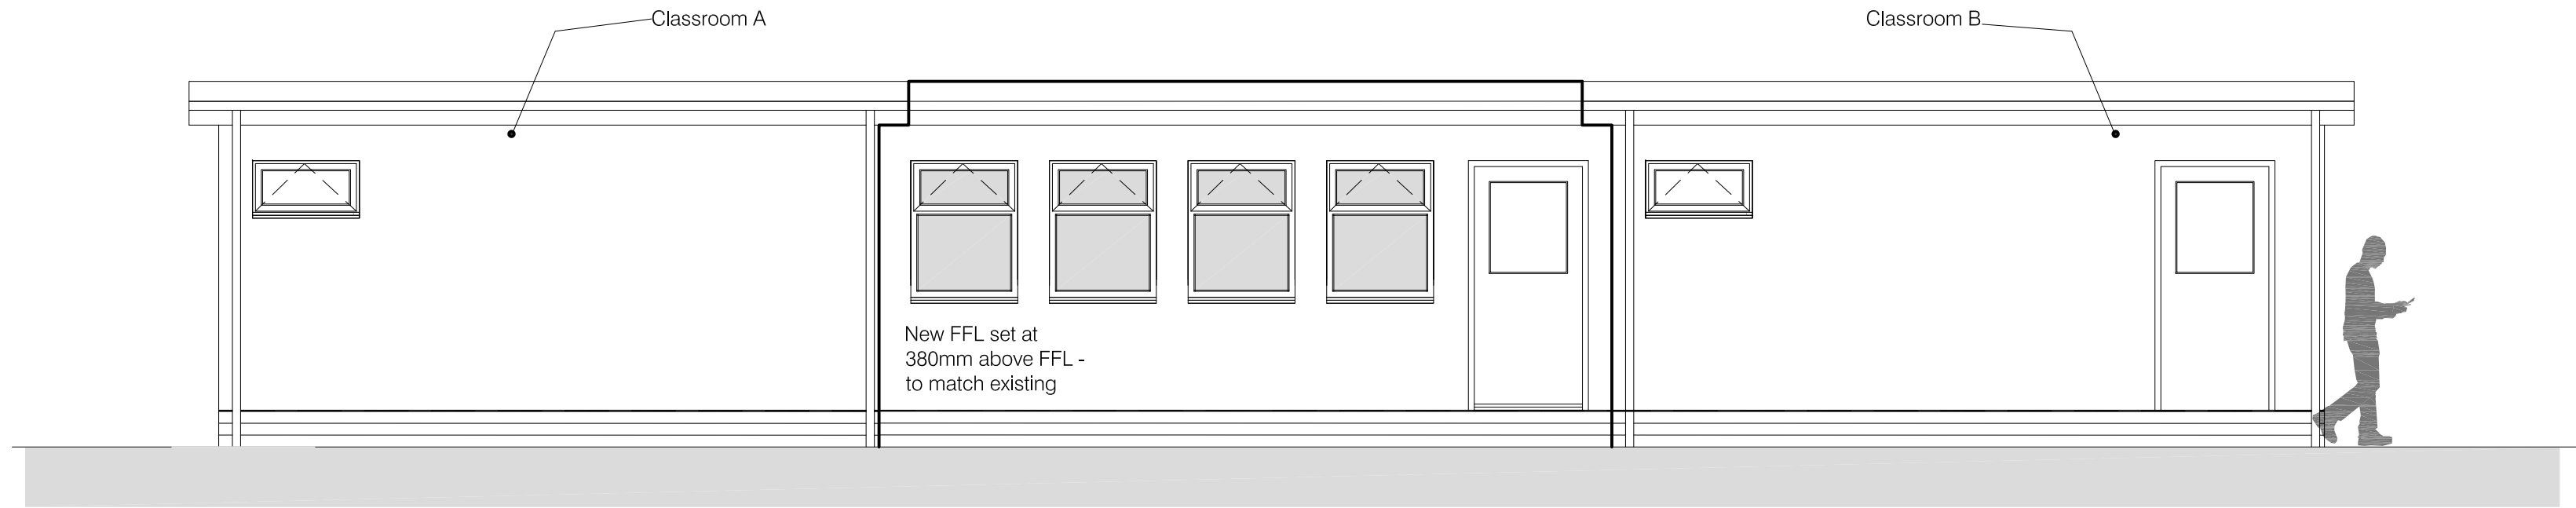

Link Classroom C
Elevation k (1:50)

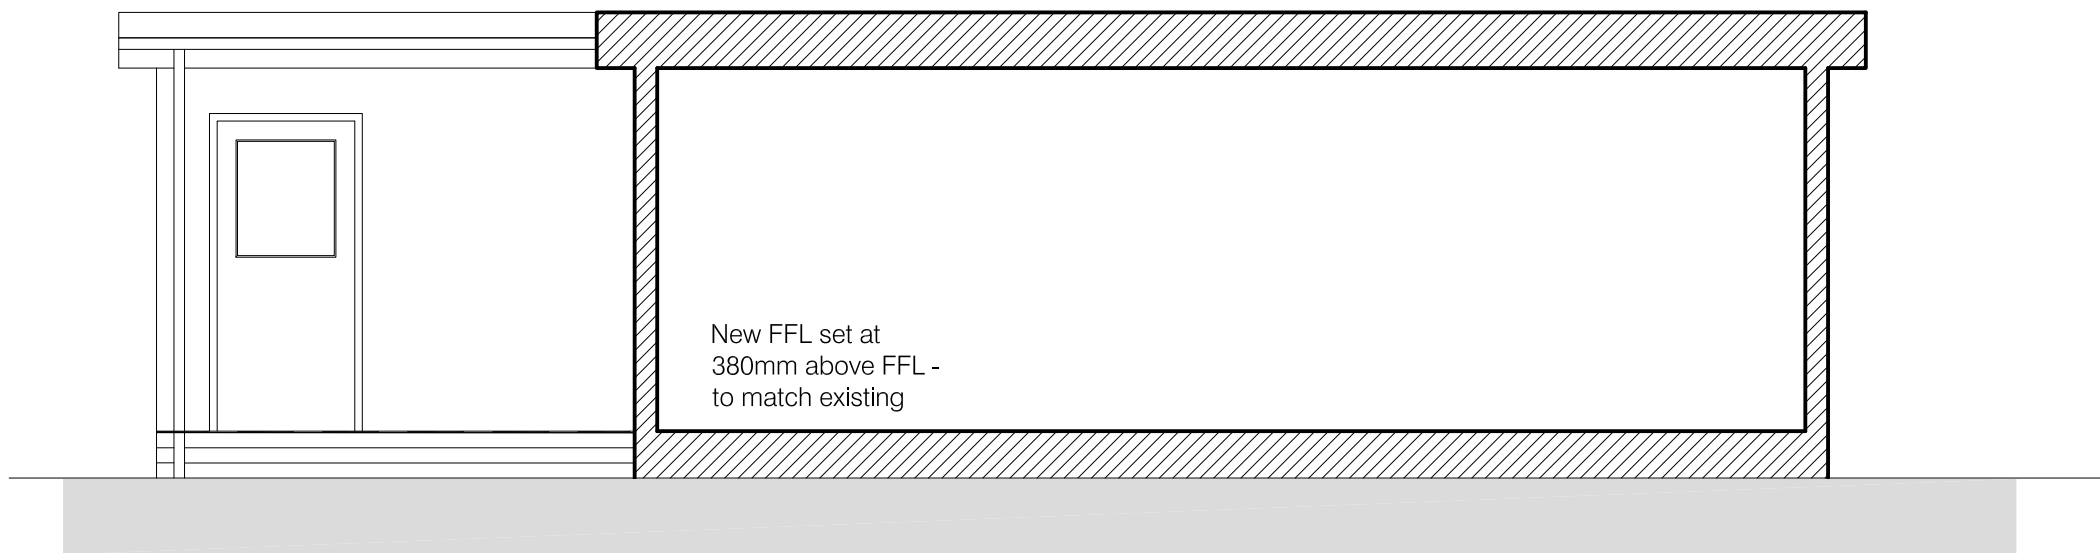

Link Classroom C
Elevation/ Section j (1:50)

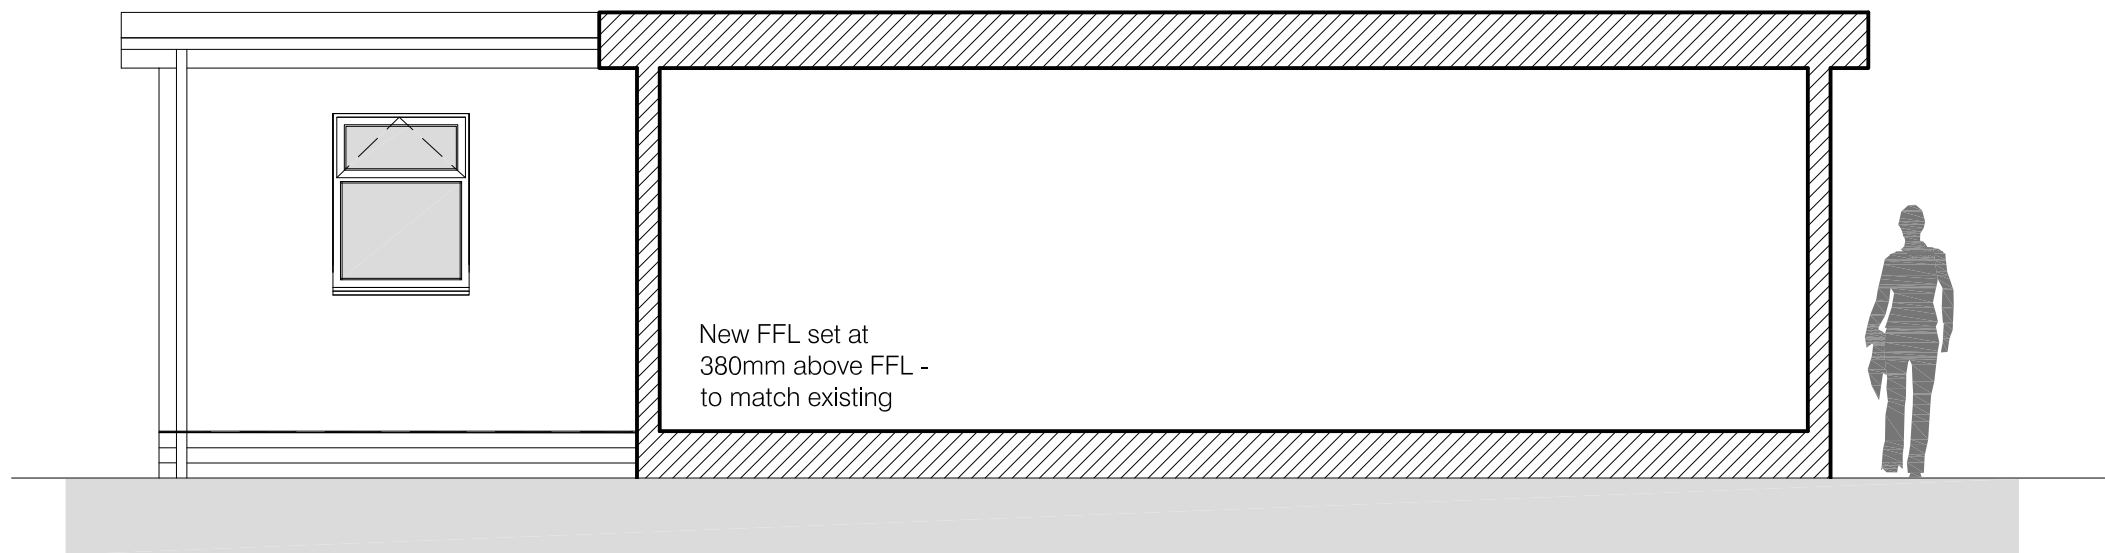


Link Classroom C
Elevation / Section l (1:50)

Proposed Materials Schedule

- * Textured external grade Plastisol panels
- * Felt fall roof
- * White Upvc windows and doors. Windows to be casements with top hung arrangement.
- * Black Upvc rainwater goods
- * White Upvc fascia and soffets

Scale bar @1:50 @ A1

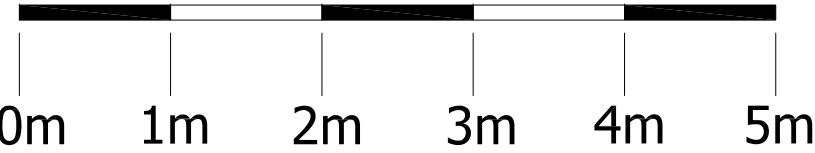

PRELIMINARY DRAWING

Rev : A	Date : 23.01.13	Description : Elevation 'l' added to Drawing
---------	-----------------	--

Client:
Gosberton House School

Project Title:
Proposed Mobile Classroom Link Building
(Between 2No. Existing Mobile Classrooms)

Drawing Title:
Link Classroom C
Elevations

Scale: 1:50
Date: Oct 12
Drawn: SB
Checked: SB

Do not scale this drawing. All dimensions must be checked on site. All rights reserved.
No reproduction in any material form is permitted without consent.

Tillbridge Lane
Sturton by Stow
Lincoln
LN1 2DS

T: 01427 788337
E: design@gelder.co.uk
W: www.gelder.co.uk



Project No.
DD 321

Drawing No.
A1/15

Revision:
A