


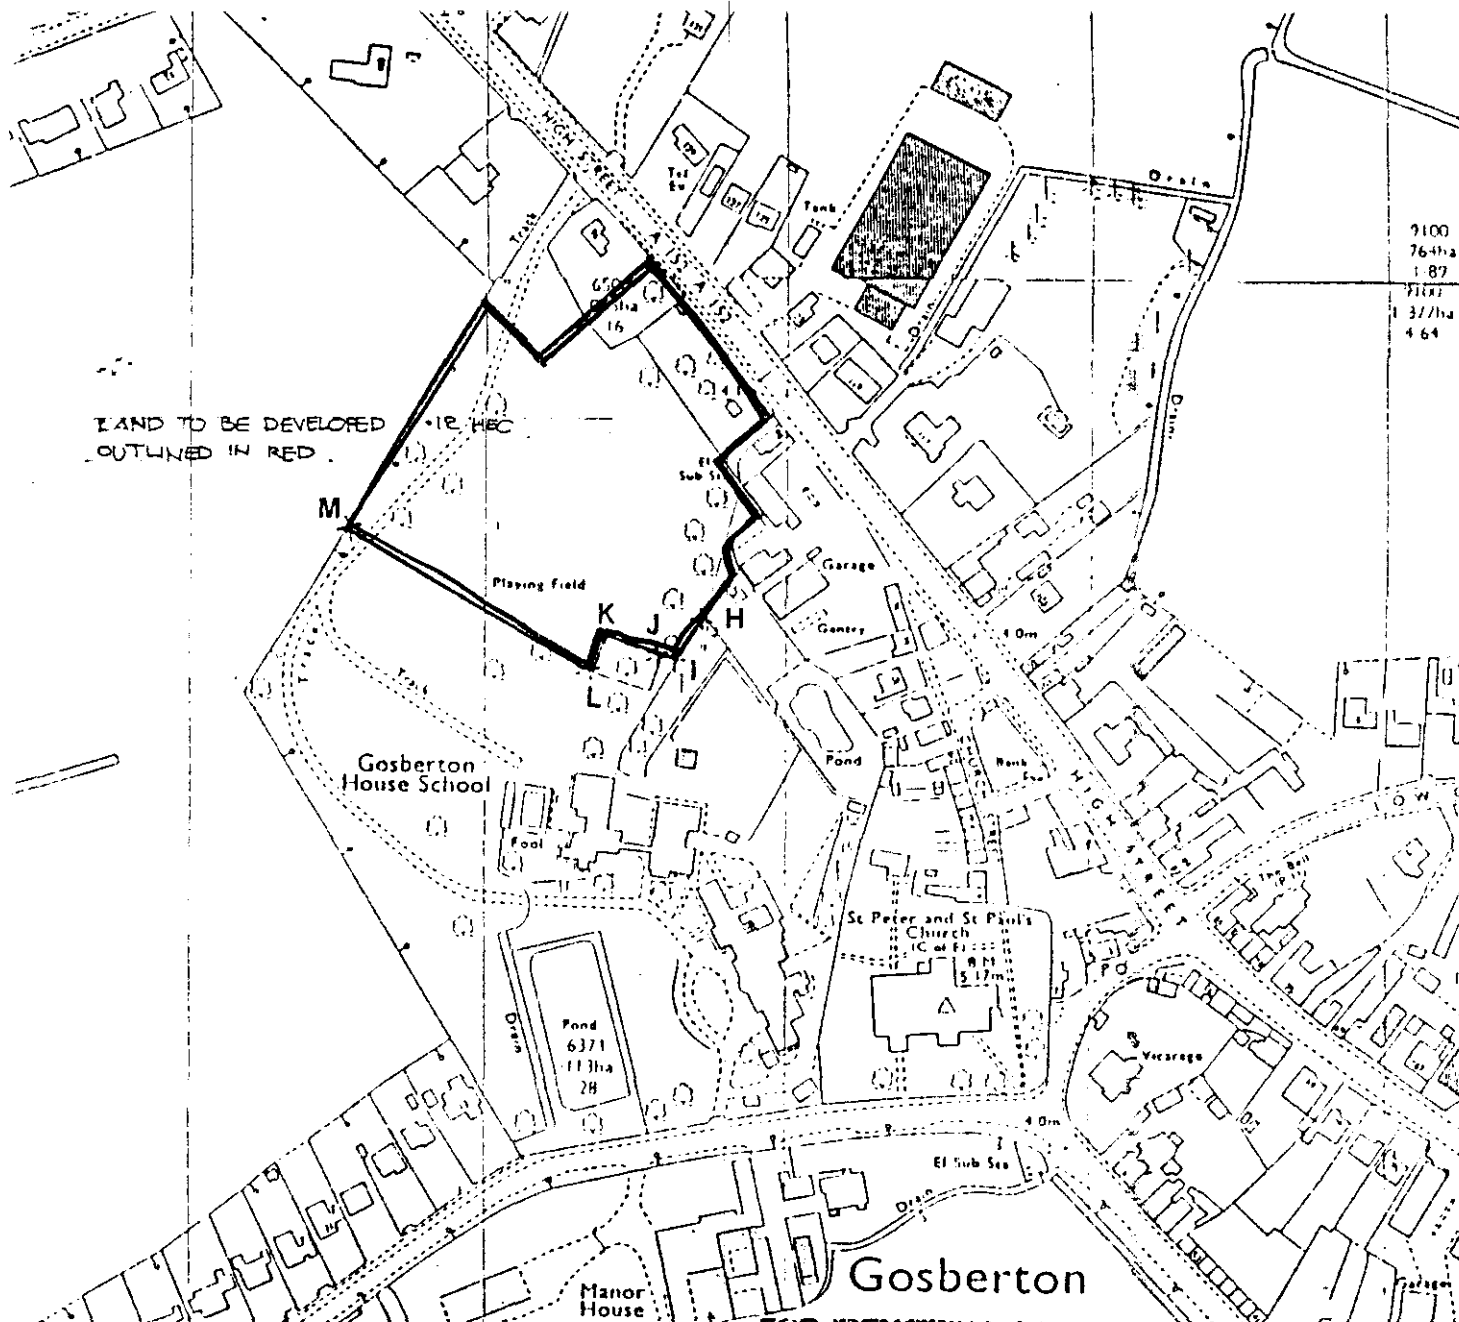

HOUSING DEVELOPMENT
ON
LAND OFF HIGH ST.
GOSBERTON, Lincs.
FOR
M PARKER & SONS LTD.

BLOCK PLAN. SCALE, 1:2500

DEC 96

M PARKER & SONS LTD
ST JOHNS RD.
SPALDING

