


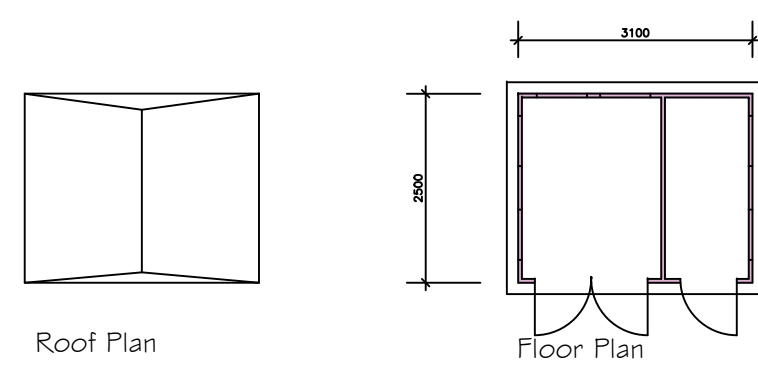
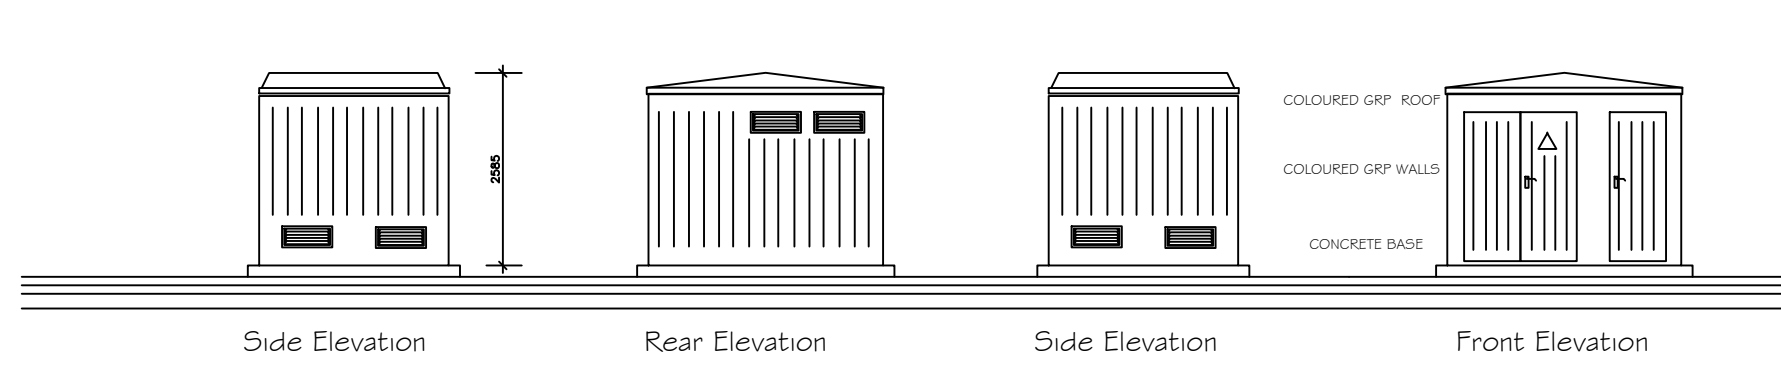


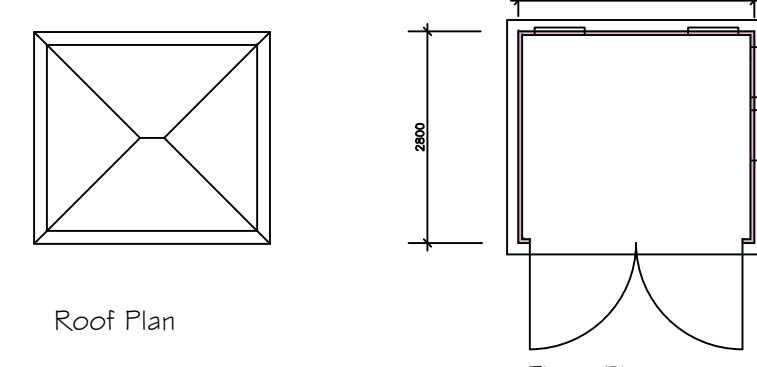


GRP CABINET 'A'

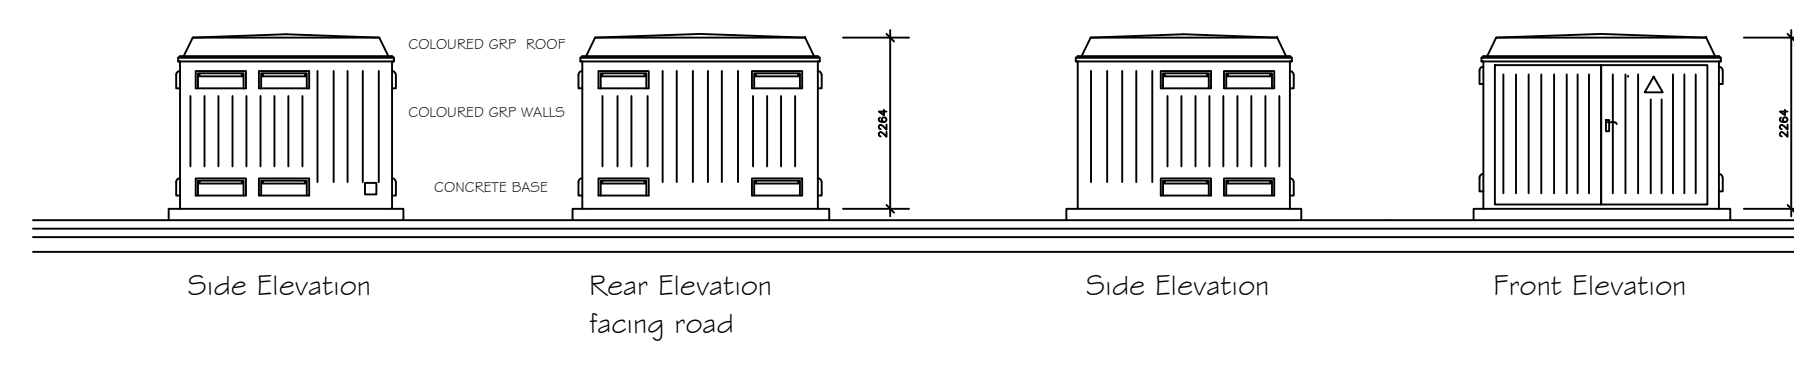

GRP CABINET 'B'

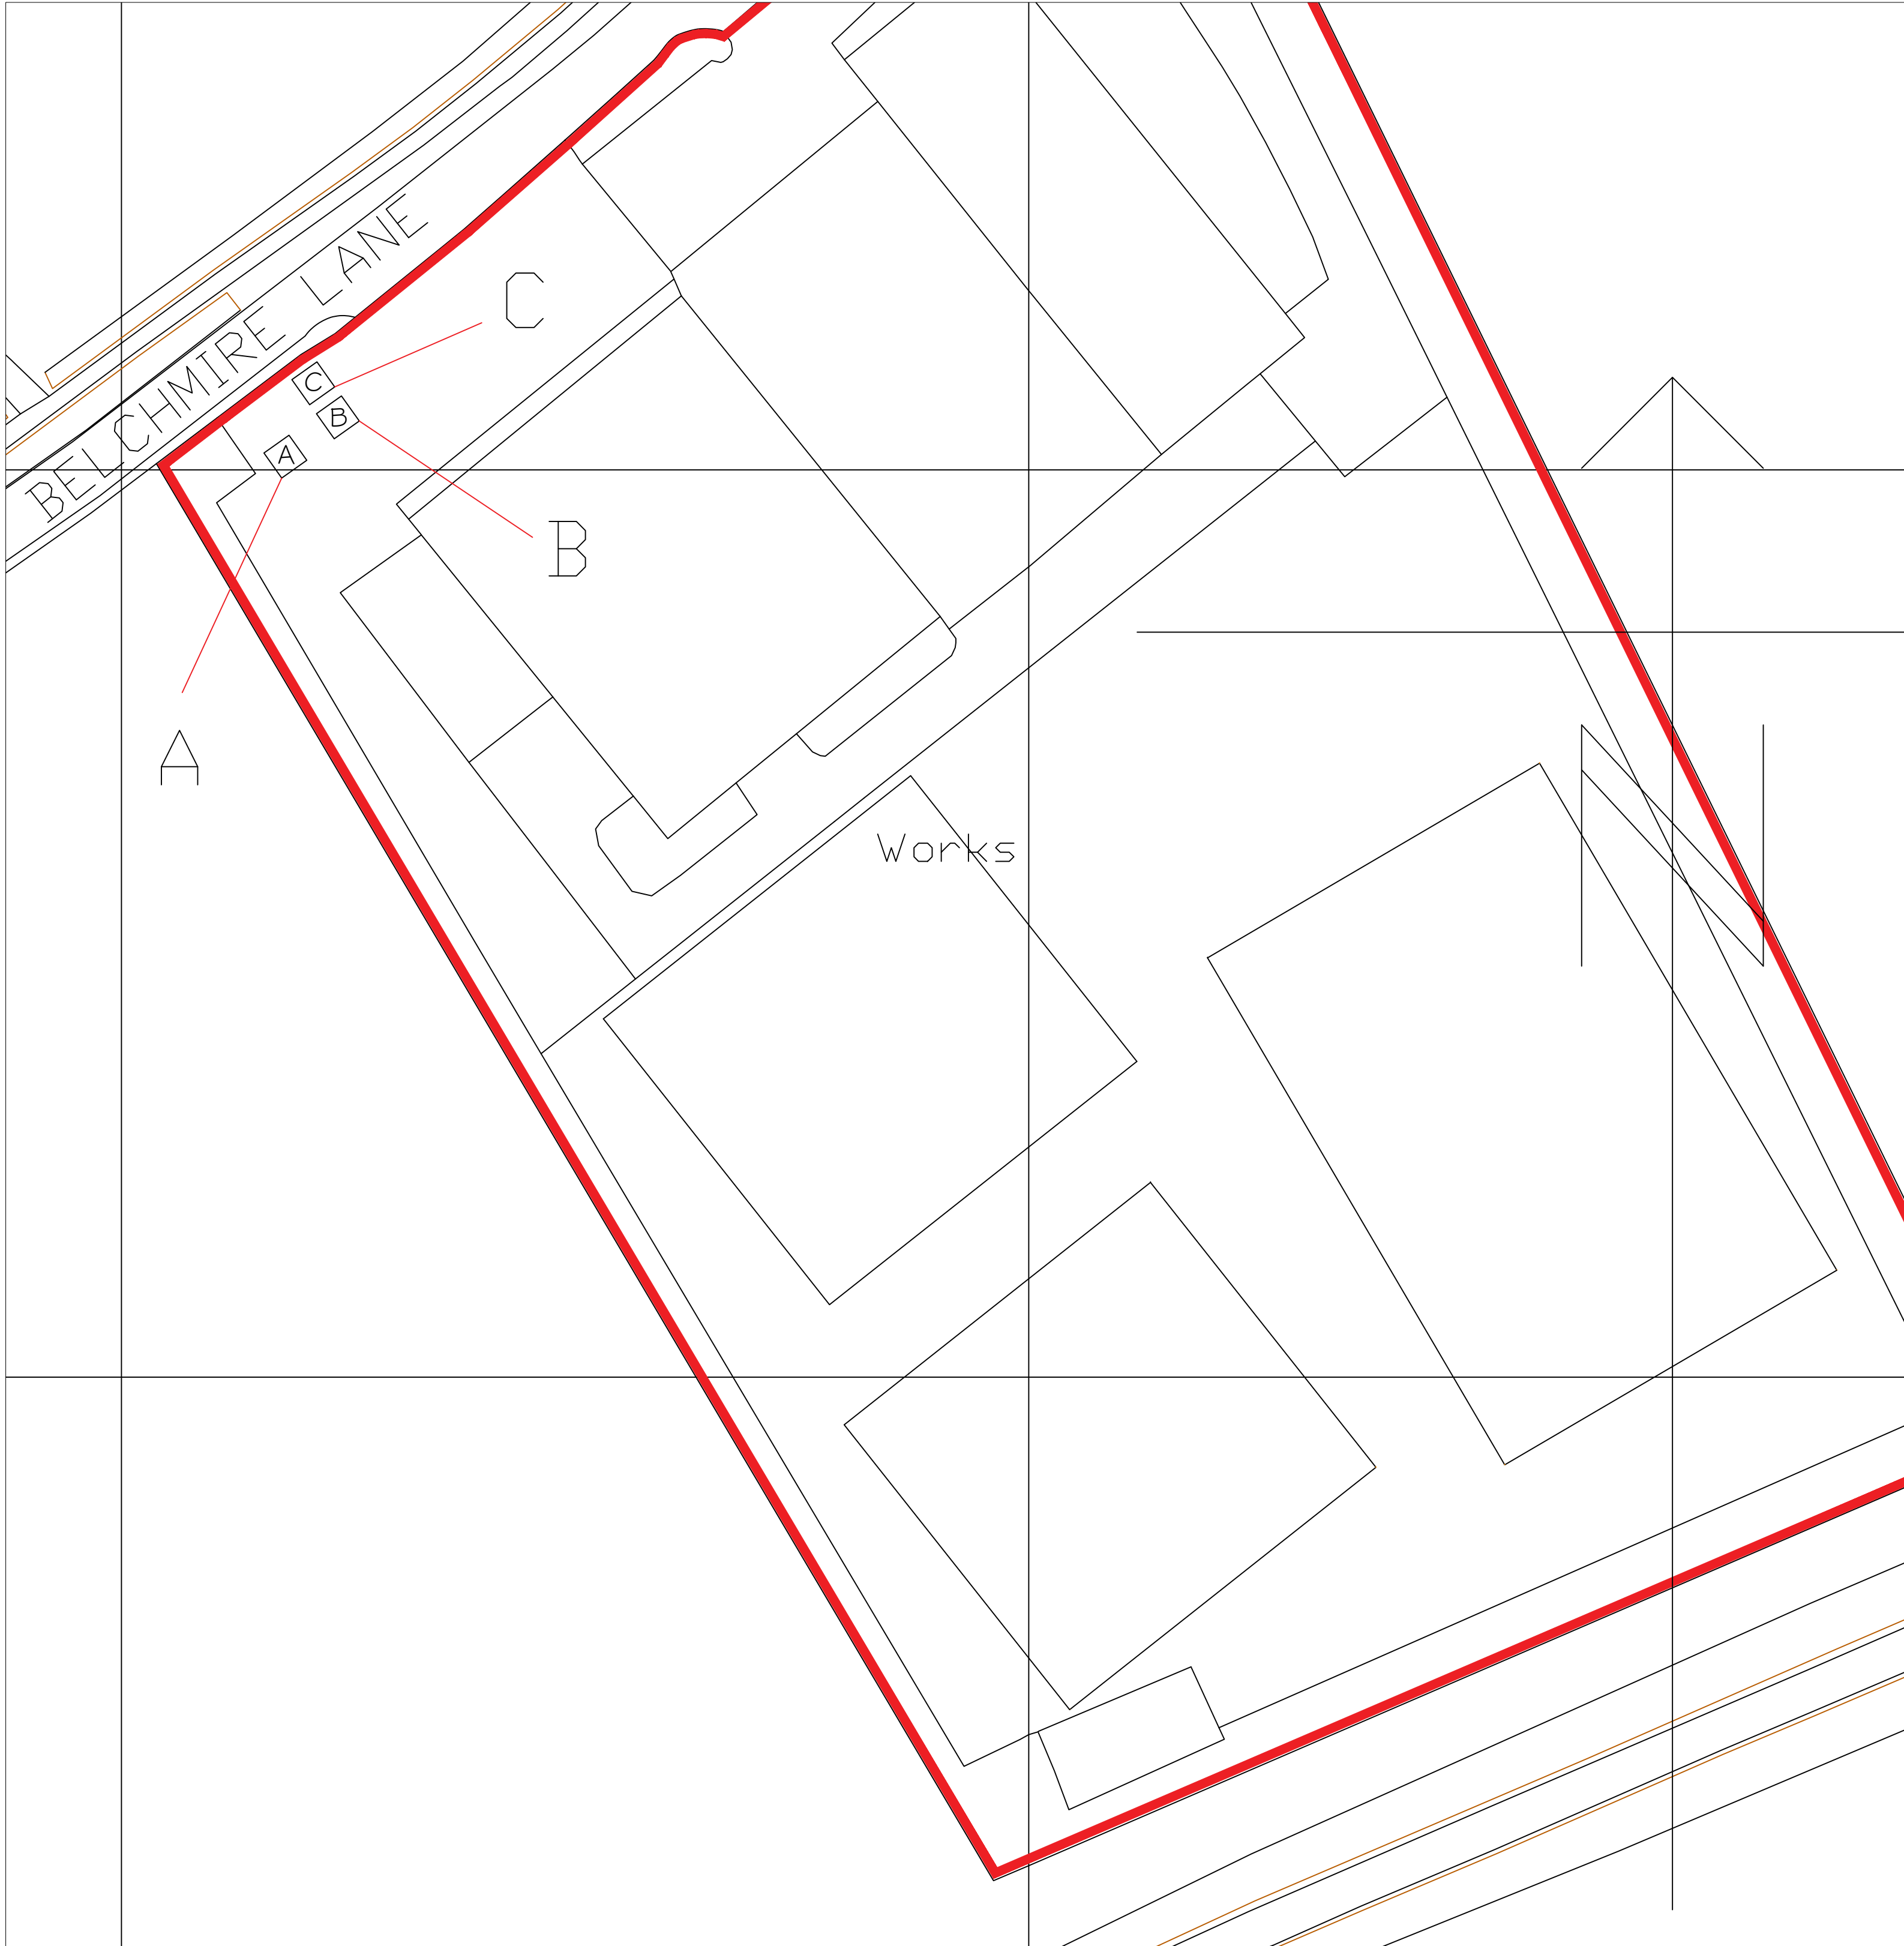

SITE / BLOCK PLAN SCALE 1/500

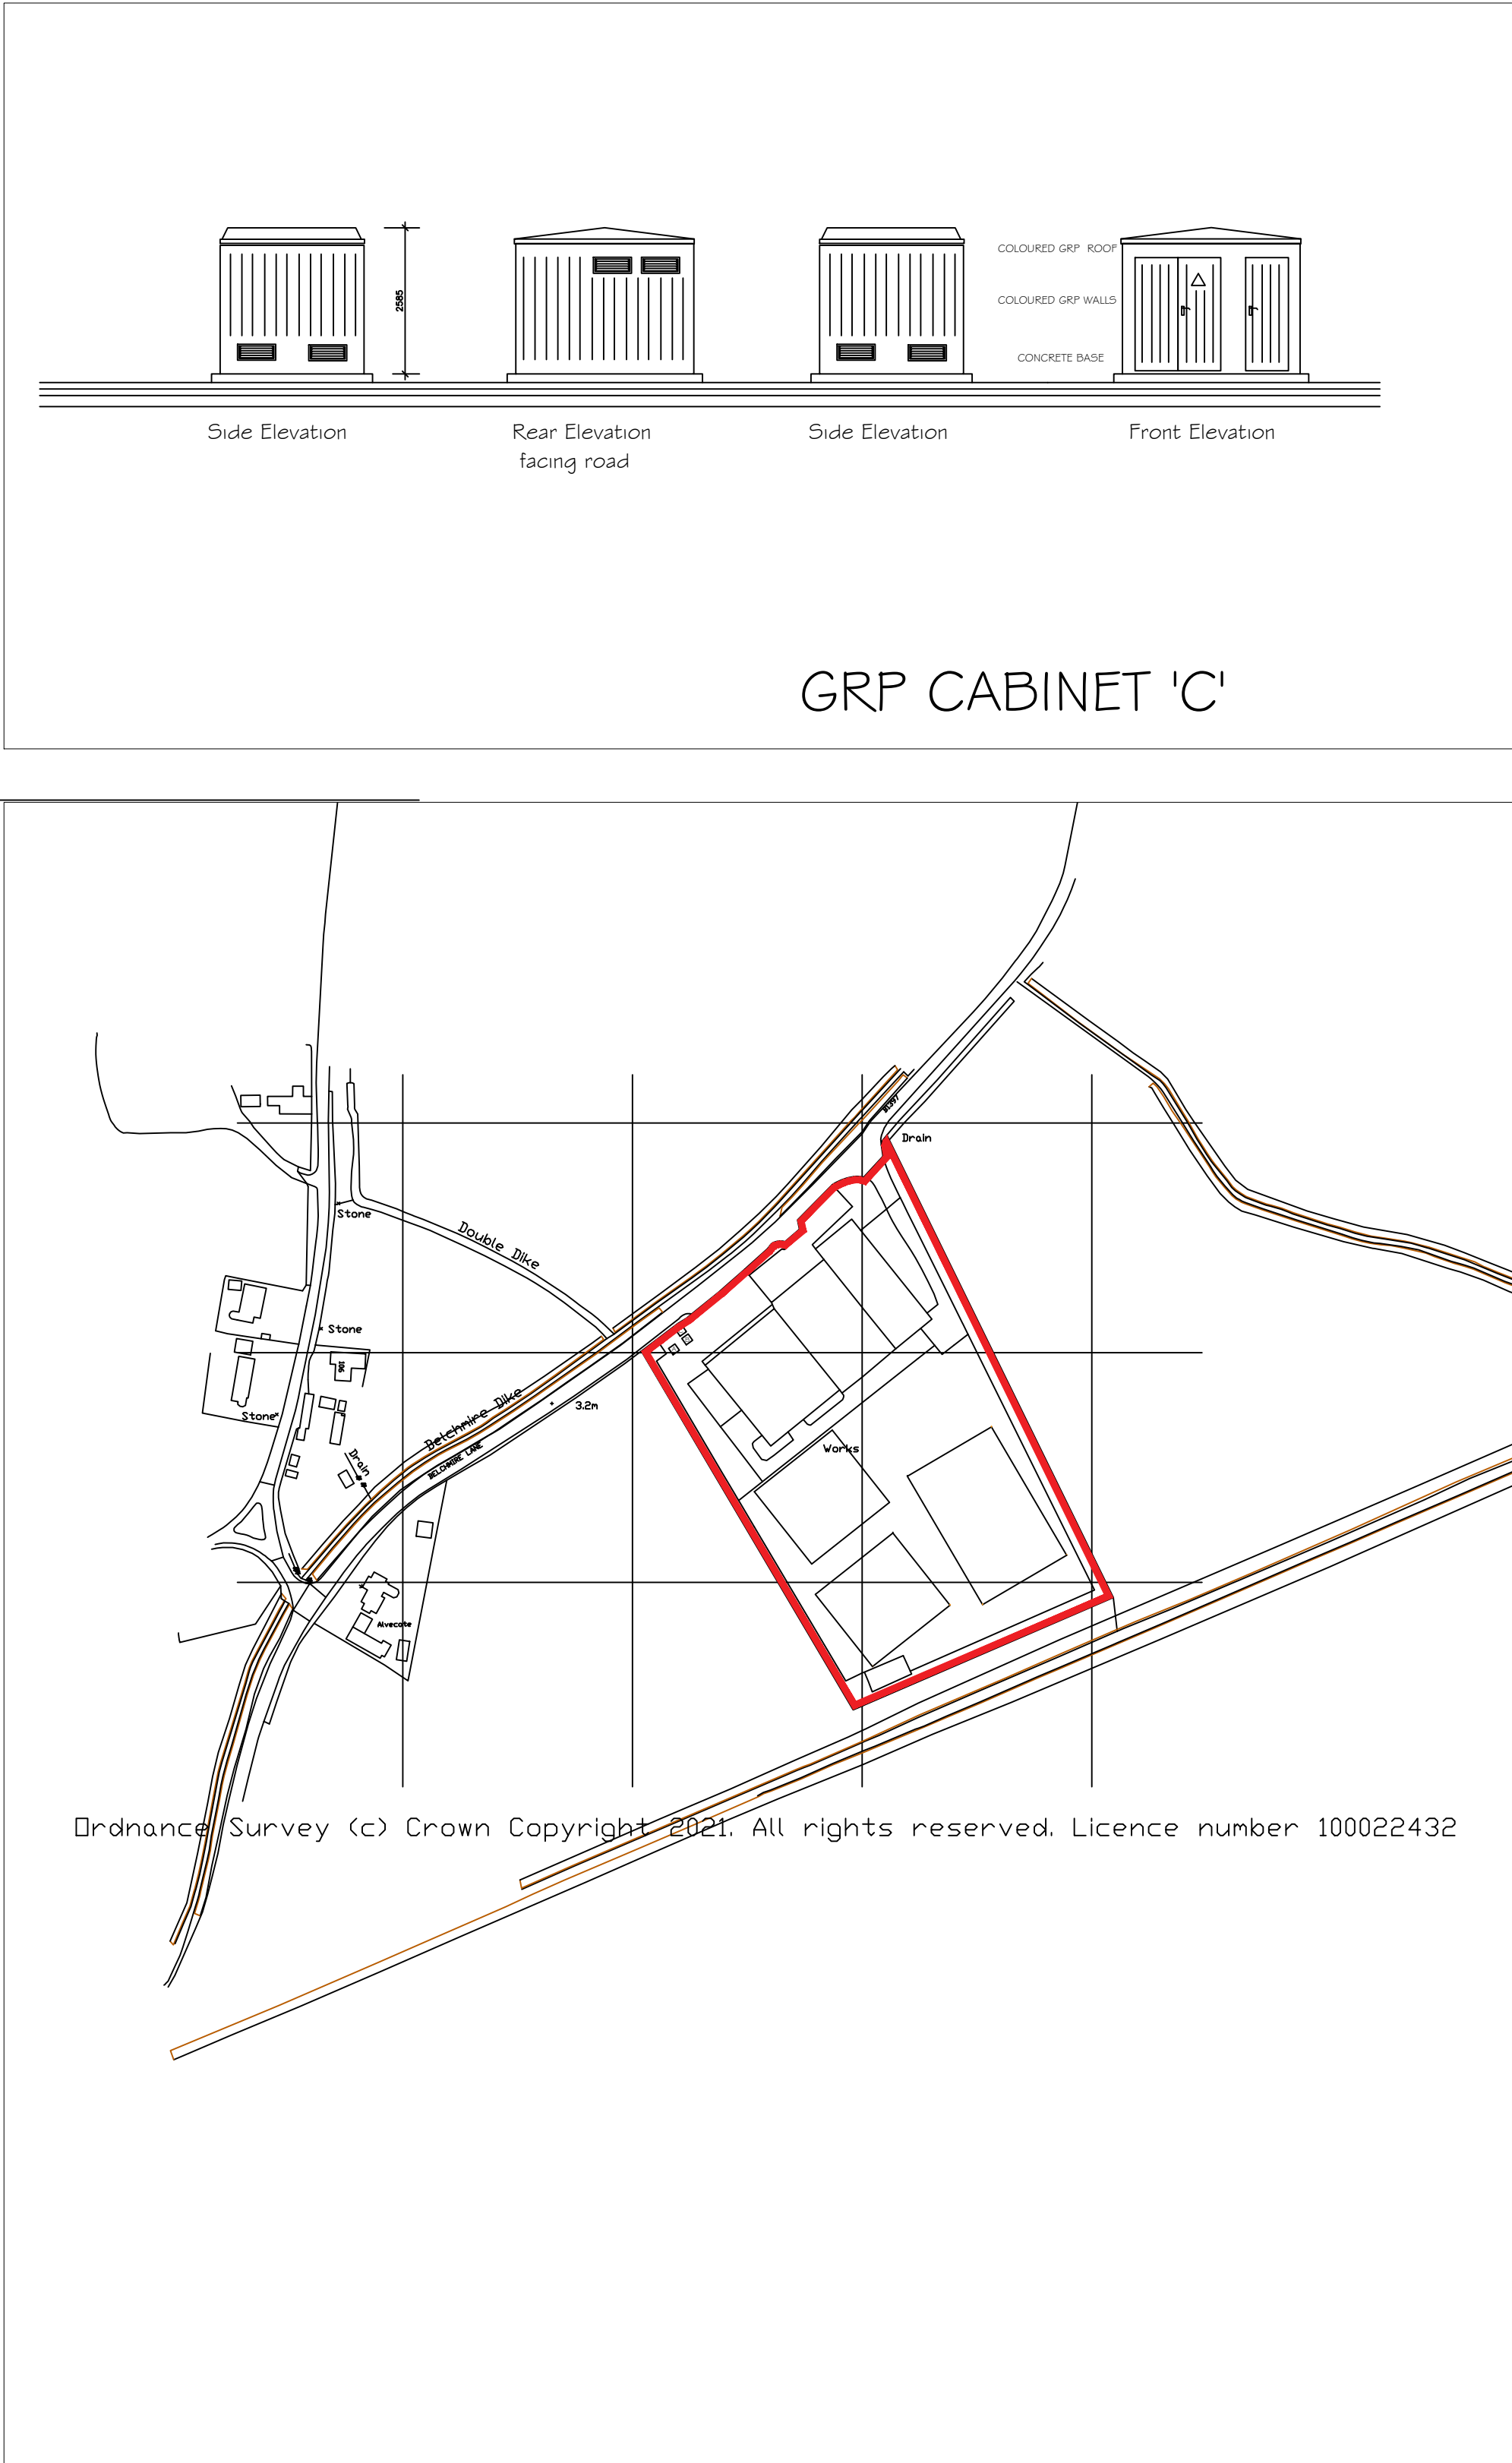

LOCATION PLAN SCALE 1/2500

DC ARCHITECTURAL SERVICES LTD
ARCHITECTURAL AND PLANNING SERVICES
The Barn, Partney Mill, Spilsby, Lincolnshire, PE24 4PE
TEL NO. PHONE 01790 752865 mobile 07776227893
e-mail davidbiggsdike@btconnect.com

Client DUNSTER HOUSE LIMITED
Project SANDHURST ESTATE, SOUTH EAST SIDE OF BELCHMIRE LANE, GOSBERTON, LINCOLNSHIRE. PE11 4HG

Drawing Title TRANSFORMER ENCLOSURE Drawing number DC / 671D / 100
Scale 1:100 Drawn db Revision
Date NOV 21 Checked