
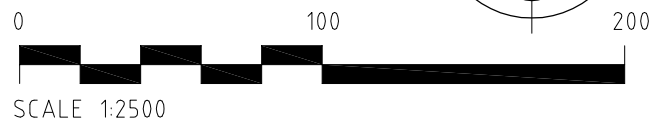
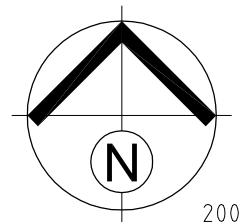


FILE NAME:
NOTES

- This drawing supports a Planning application and must NOT be used for construction.
- All discrepancies to be referred to the Architect so that design changes may be considered.
- This drawing is copyright.

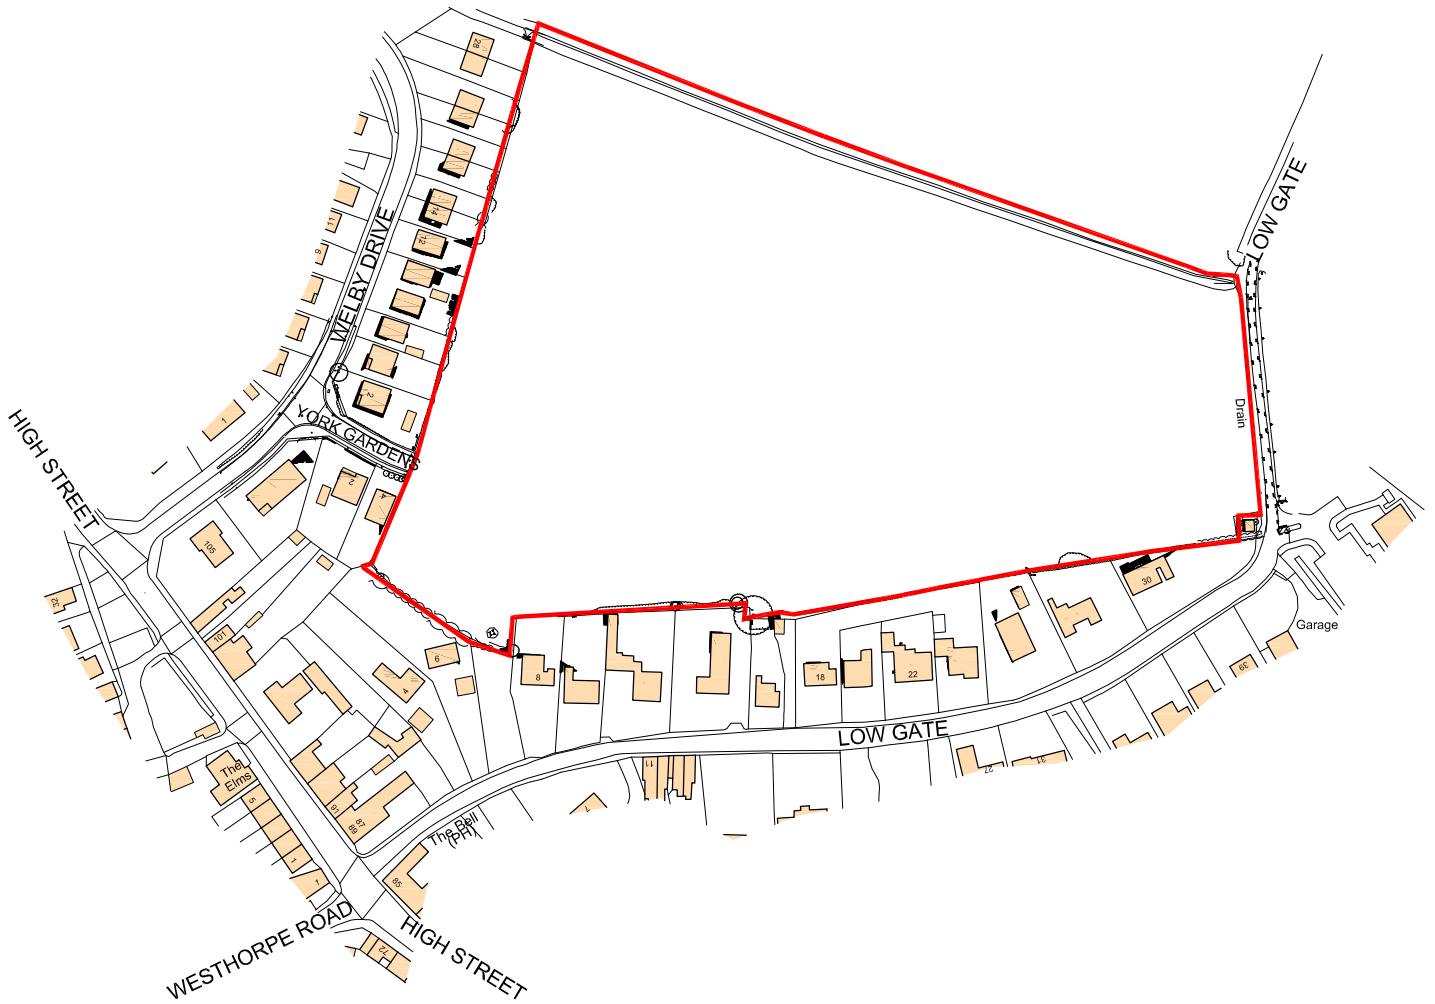

P&R
ARCHITECTS

Portess and Richardson Architects
193 LINCOLN ROAD PETERBOROUGH PE1 2PL
Tel: (01733) 568116 Fax: (01733) 555246
Email: P-R@PortessArchitect.com
PortessArchitect.com

Client
CASSWELL

Drawing
SITE LOCATION PLAN

Date
NOVEMBER 2015

Scale
1:2500 @ A4

Project
PROPOSED RESIDENTIAL DEVELOPMENT
LAND ADJACENT YORK GARDENS / LOW GATE
GOSBERTON
LINCOLNSHIRE

Project No.
3751

Drawing No.
S01

Revision