

FILE NAME:


NOTES

This drawing has been issued in support of a planning application and must NOT be used for construction purposes.


This drawing is copyright and may not be altered, traced, copied, photographed or used for any purpose other than that for which it is issued without written permission from the copyright holder.

Report discrepancies to the Architect so that any design implications may be considered.

All details shown on this drawing are based upon typical site conditions related to the area. No responsibility can be accepted for abnormal conditions unless reported to the Architects, so that design amendments may be considered,

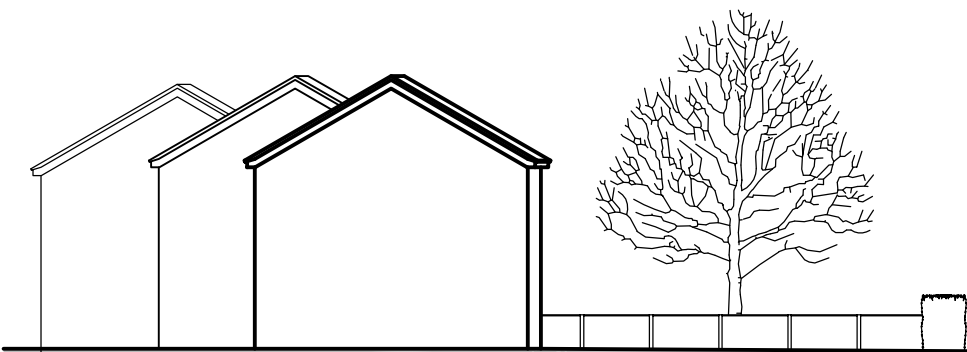

SECTION A-A

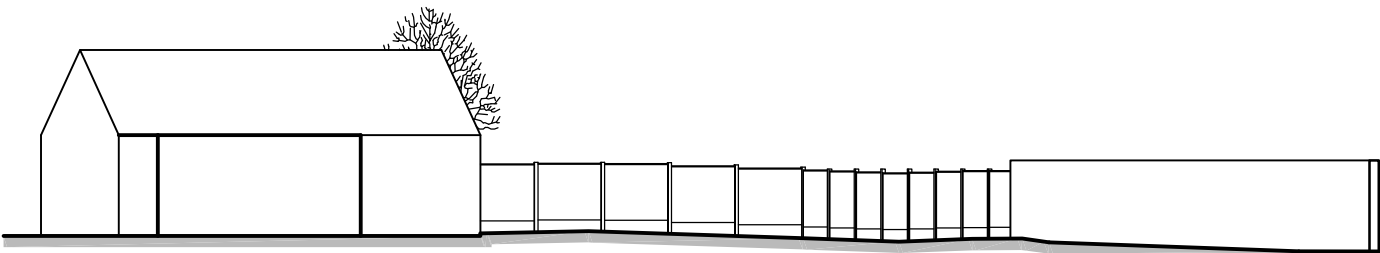

SECTION B-B



	Portess and Richardson Architects 193 LINCOLN ROAD PETERBOROUGH PE1 2PL Tel: (01733) 568116 Fax: (01733) 555246 Email: P-R@PortessArchitect.com PortessArchitect.com		Client CASSWELL		Project PROPOSED RESIDENTIAL DEVELOPMENT LAND ADJACENT YORK GARDENS / LOW GATE GOSBERTON LINCOLNSHIRE	
	Drawing EXISTING SITE SECTIONS		Date OCTOBER 2016		Scale 1:200 @ A1	Project No. 3751
					Drawing No. S-03	Revision