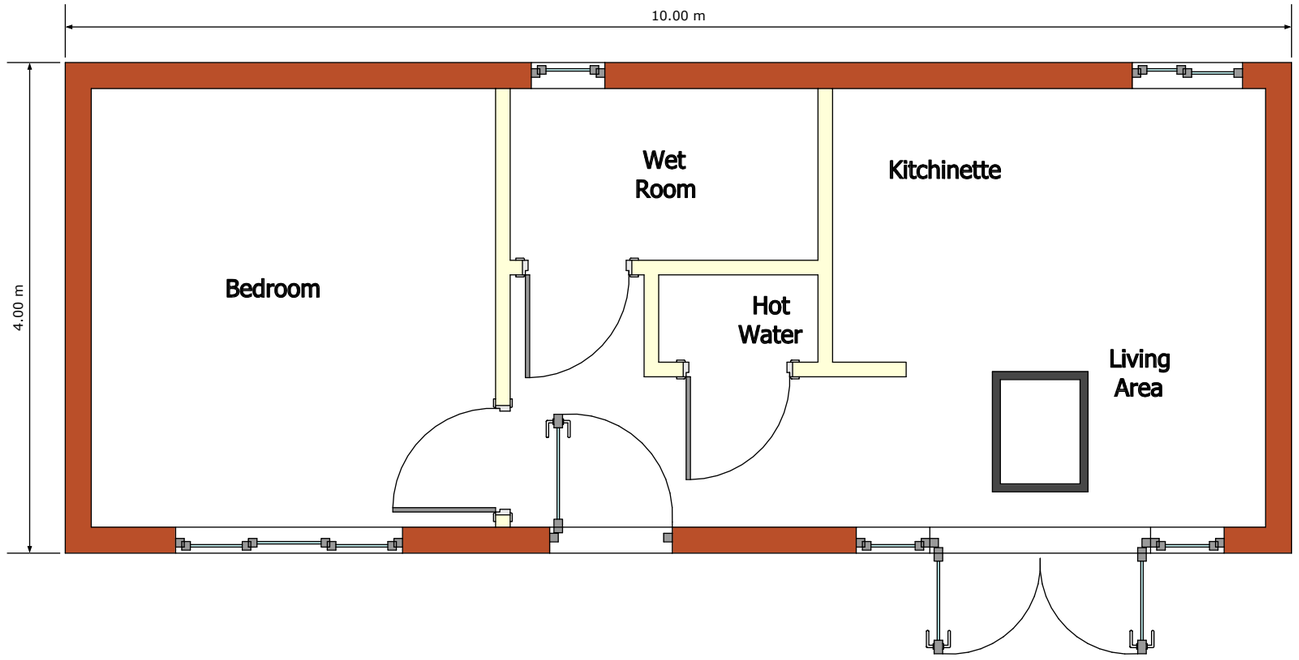


iHUS PROJECTS

Specialists in creating individual living solutions

iHUS Projects
Plumtree Industrial Estate
Plumtree Road
Bircortes
DN11 8EW
tel.: 01302 247777
www.ihusaccess.com

Project Name: New Build Caravan

Drawing Name: Caravan Footprint
Drawing No.: 1627.11
Version: 1
Revision:
Date: 09.11.2016

Client name: Neal Stevens

Address: 235 Westhorpe Road
Spalding
Lincolnshire

Post code: PE11 4EP

Scale 1:50
Printed to A3

1 m 2 m